WT85 WT85

WATER TOWER AREA 11020N

Aug/03

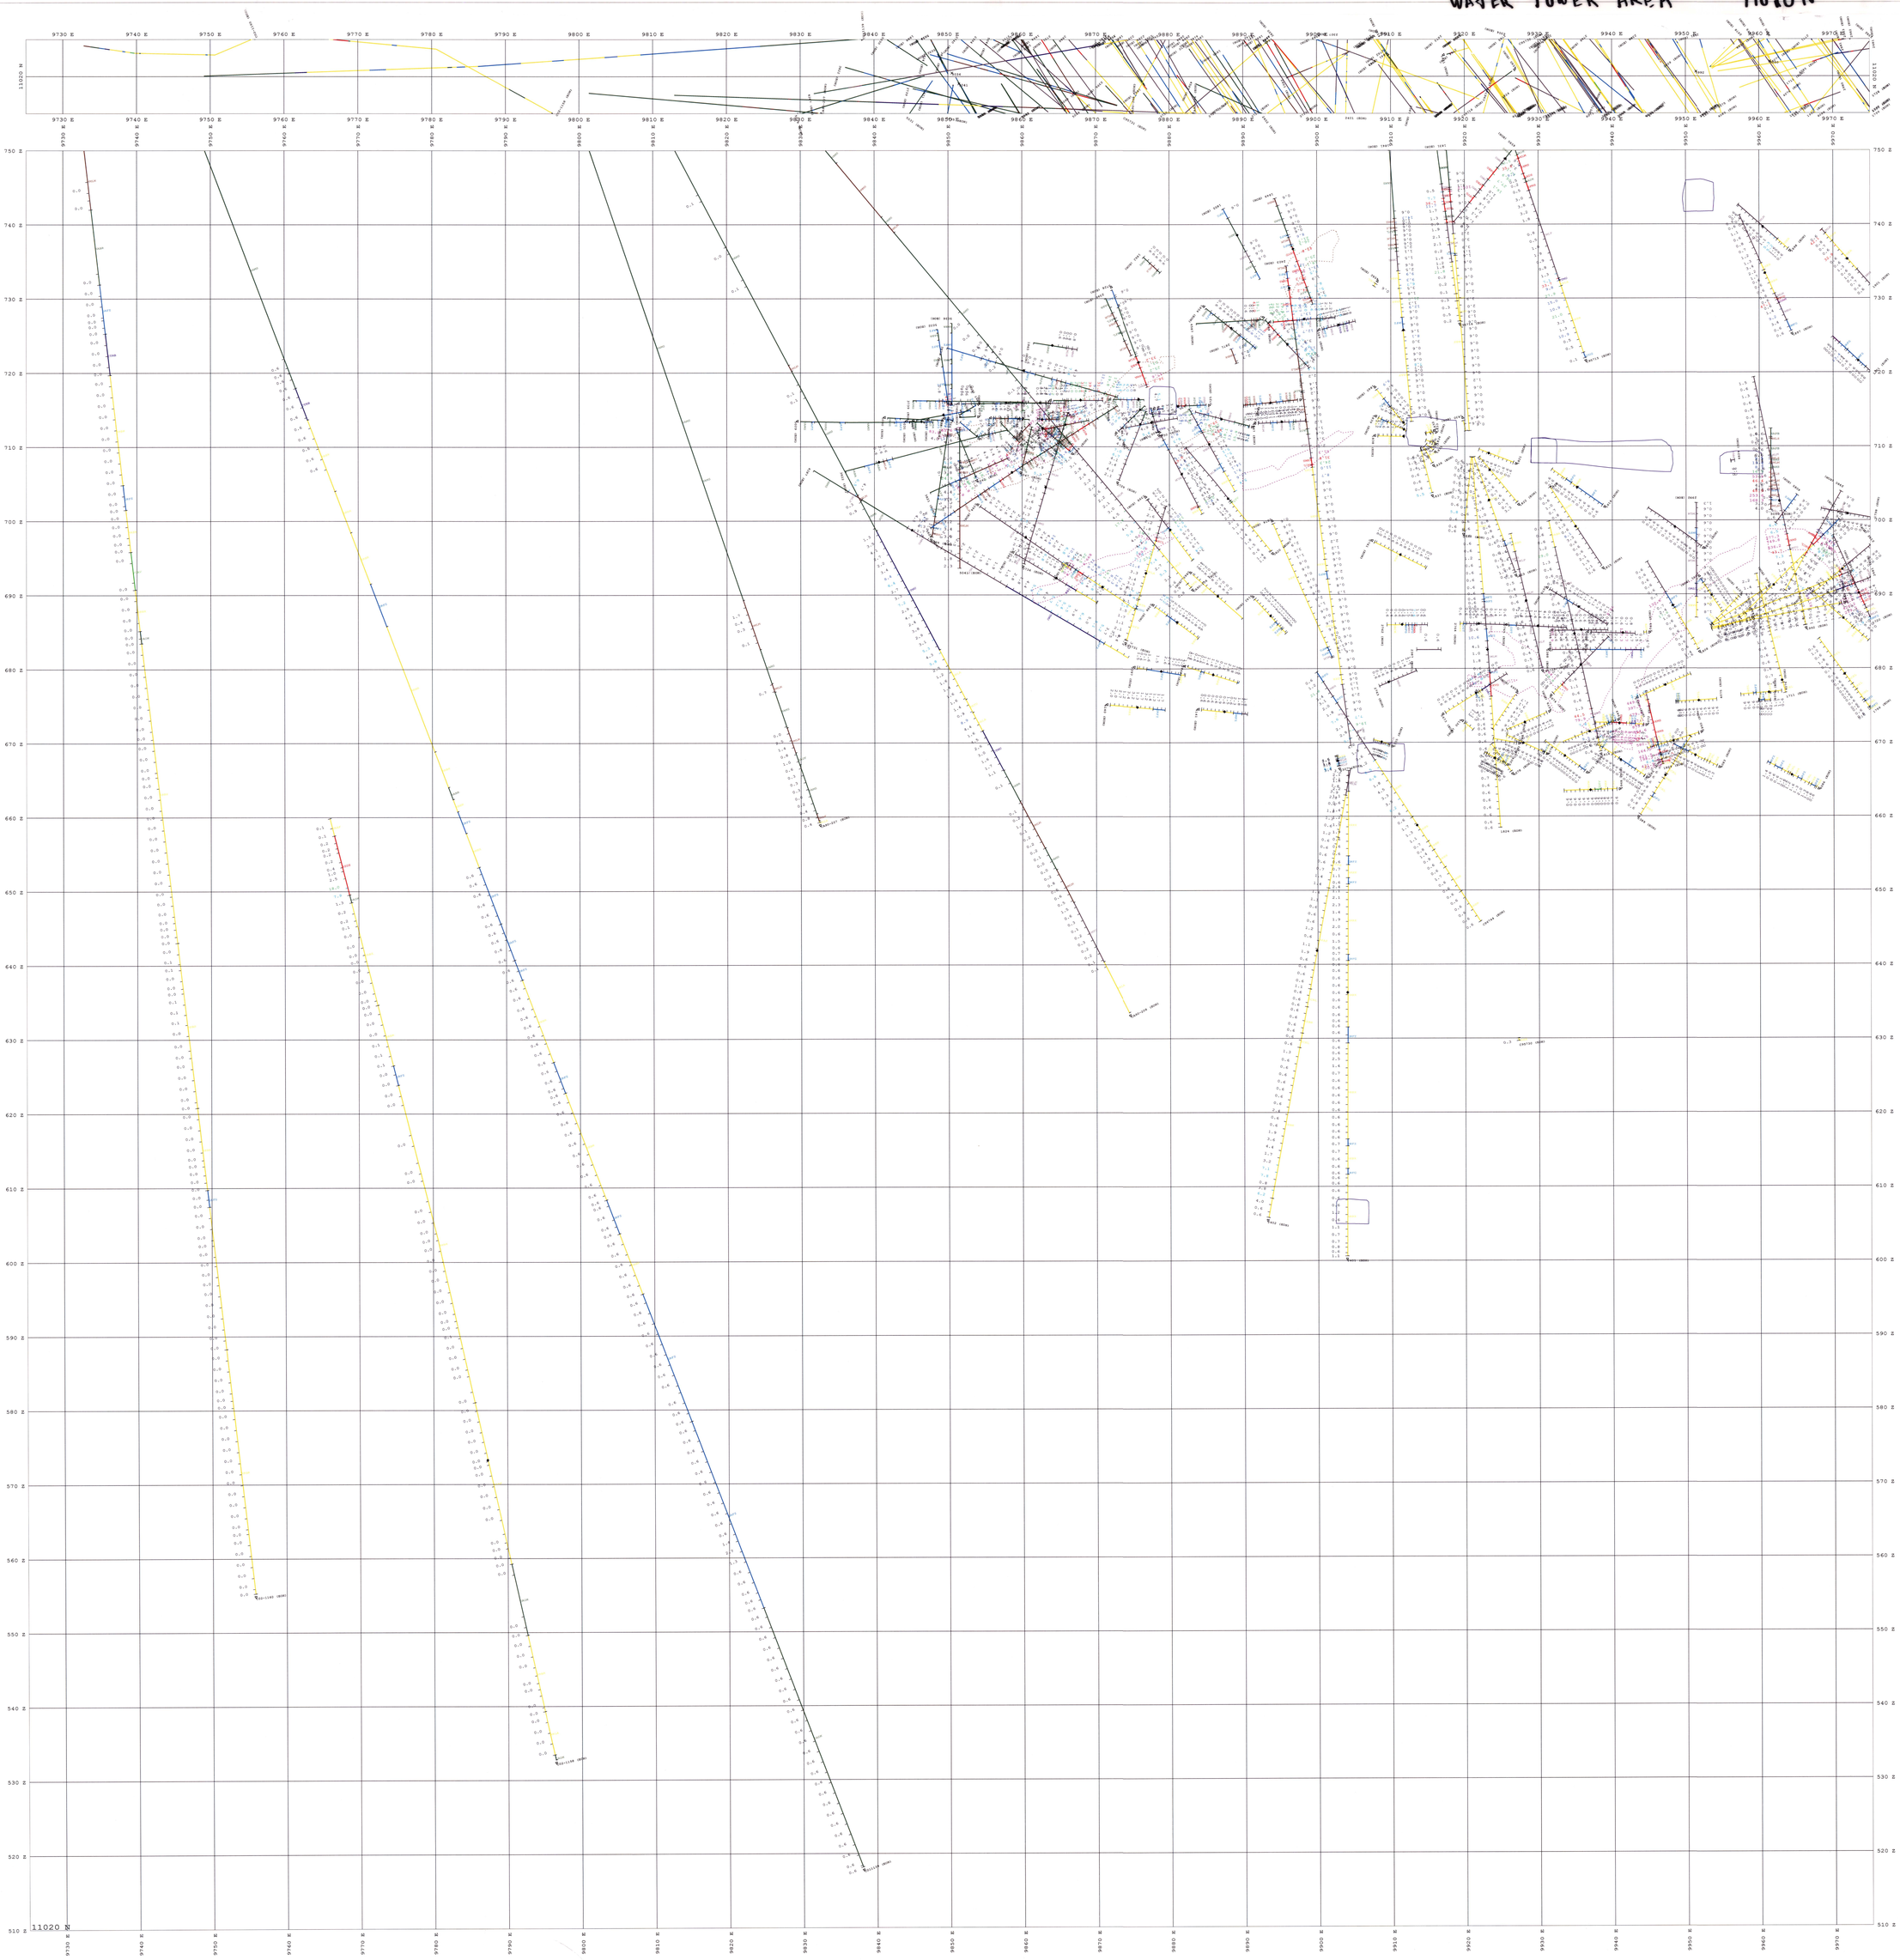

Eskay Creek Mine	
Water Tower Area	Scale:1:250
10m thick	Date:12-Aug-2003
11020N	Project:ESKAY
	Drawn By:TJA
	Checked:
	Approved:
	Drawing No.