21C12

21C SOUTH 10060N DEC 06

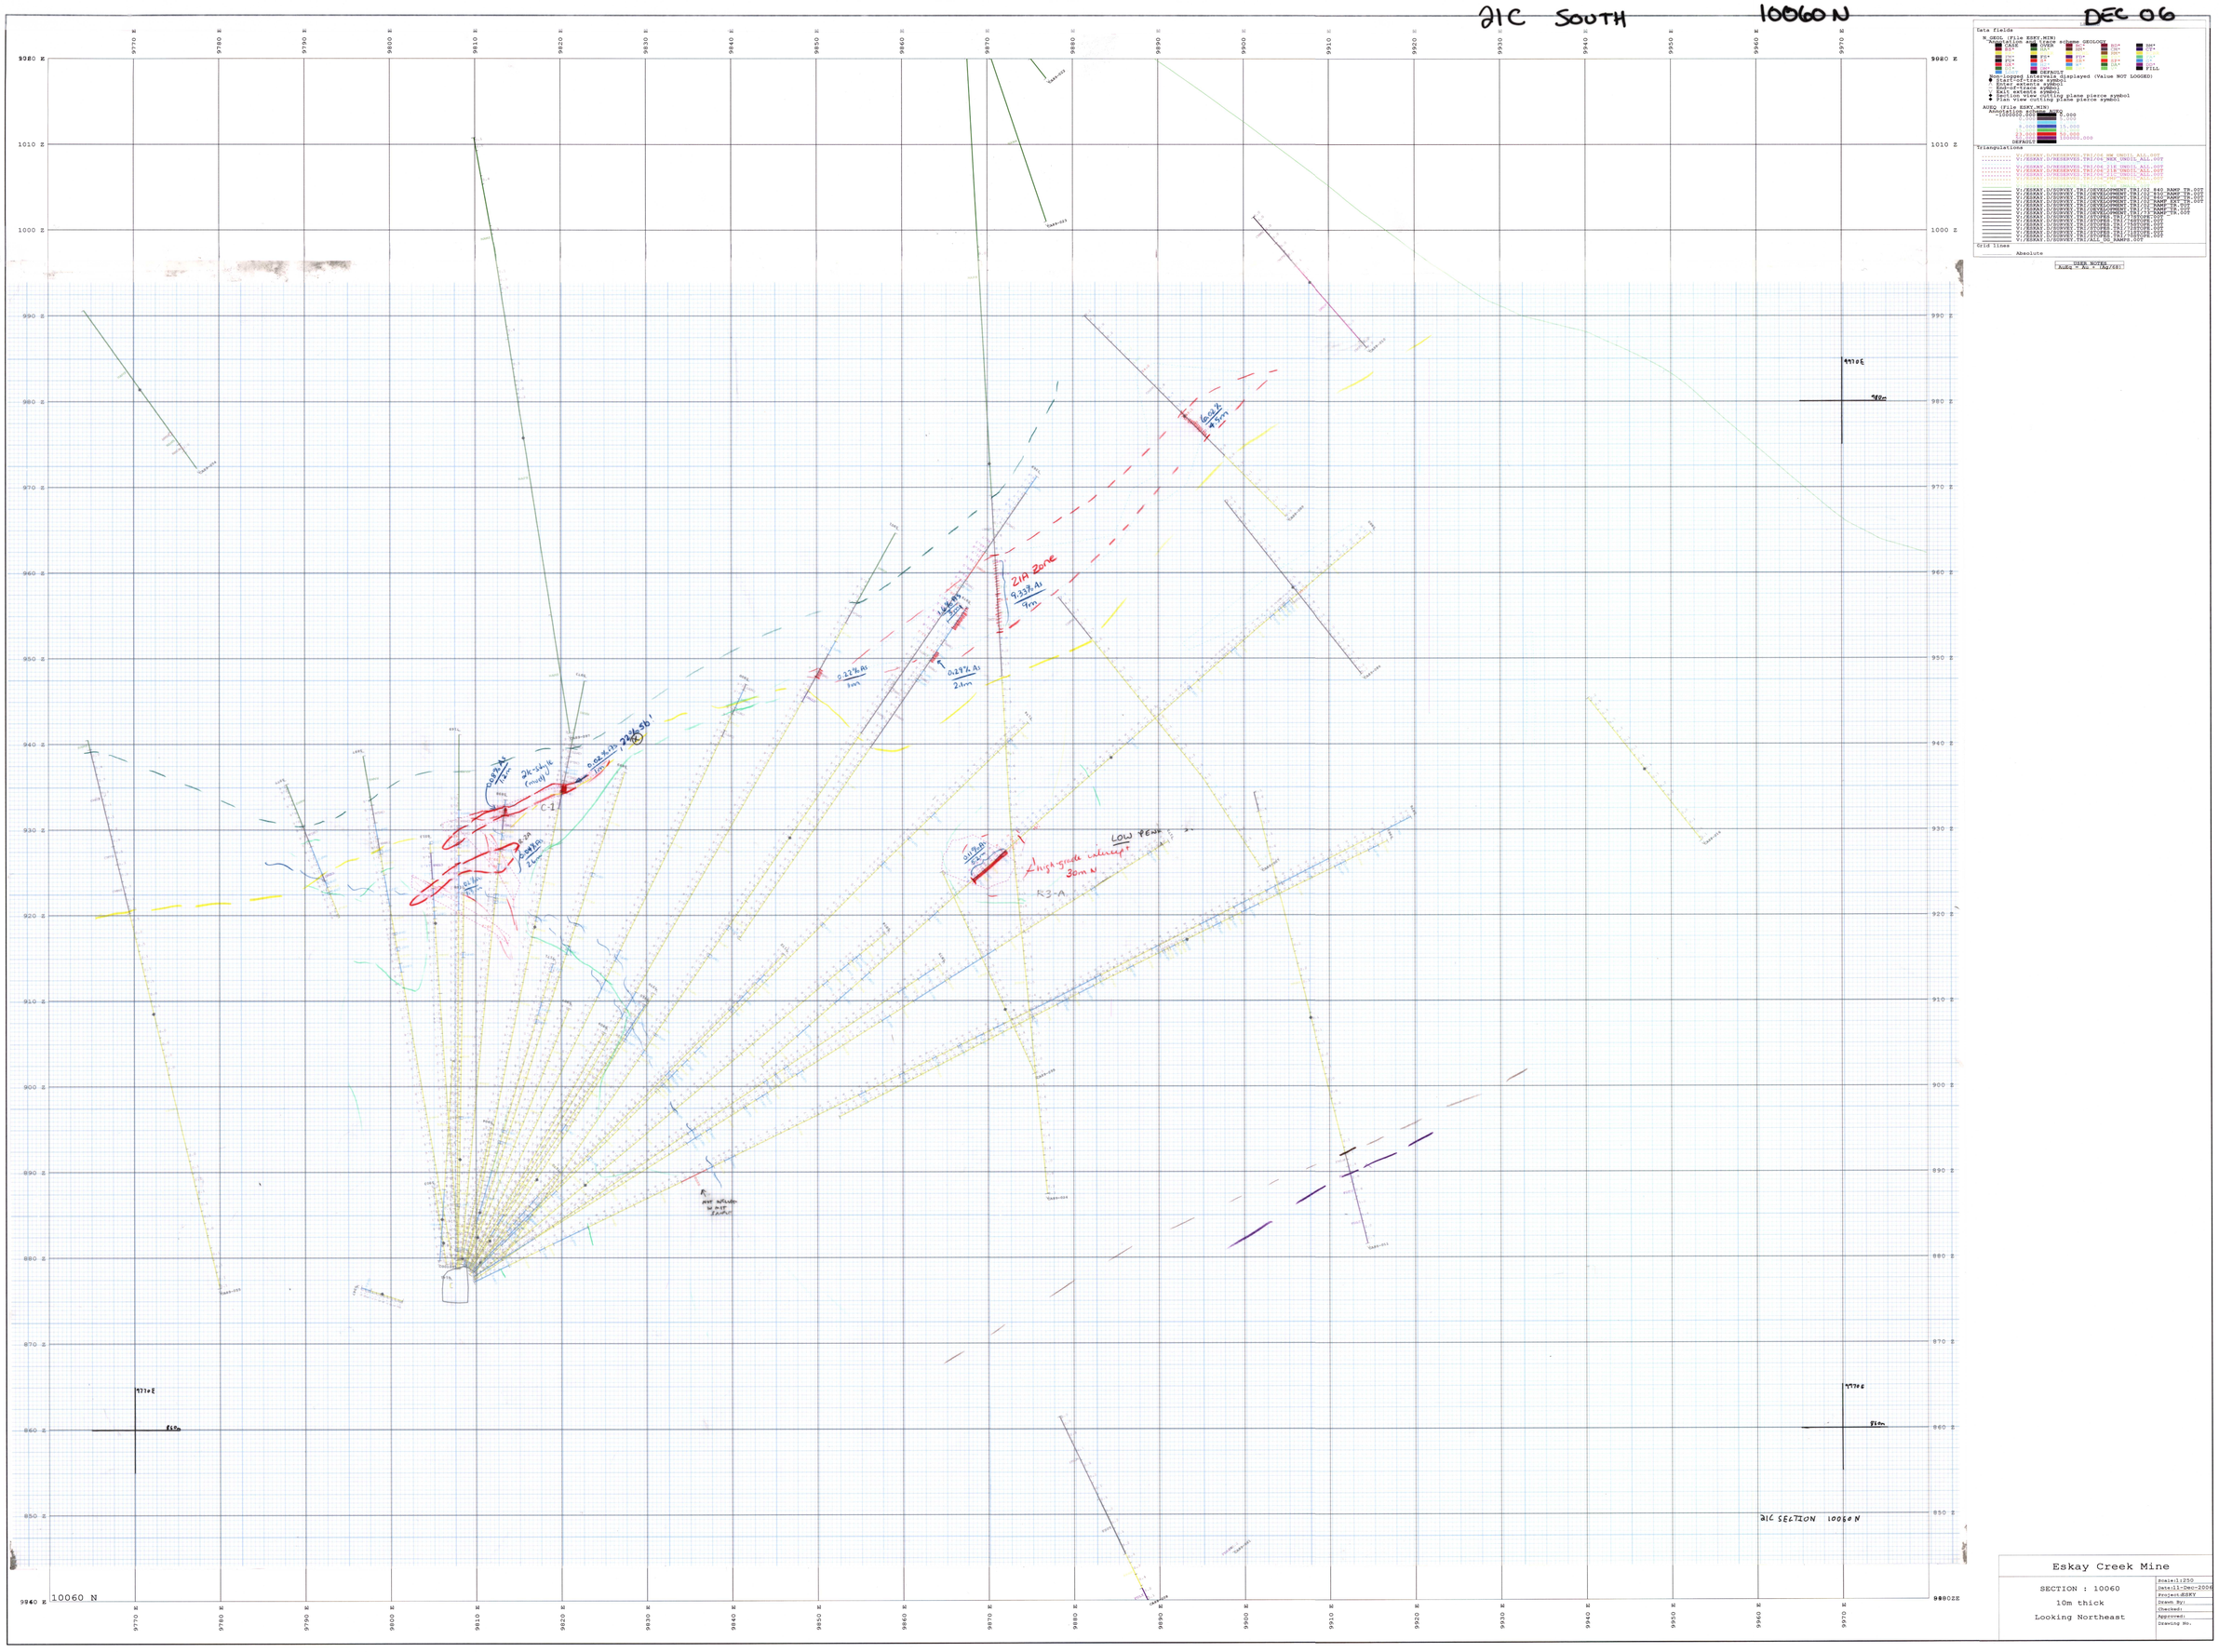

Eskay Creek Mine

SECTION : 10060
10m thick
Looking Northeast

Scale:	1:250
Date:	11-Dec-2006
Project:	ESKY
Drawn By:	
Checked:	
Approved:	
Drawing No.	