21C13

21C SOUTH 10070N DEC 06

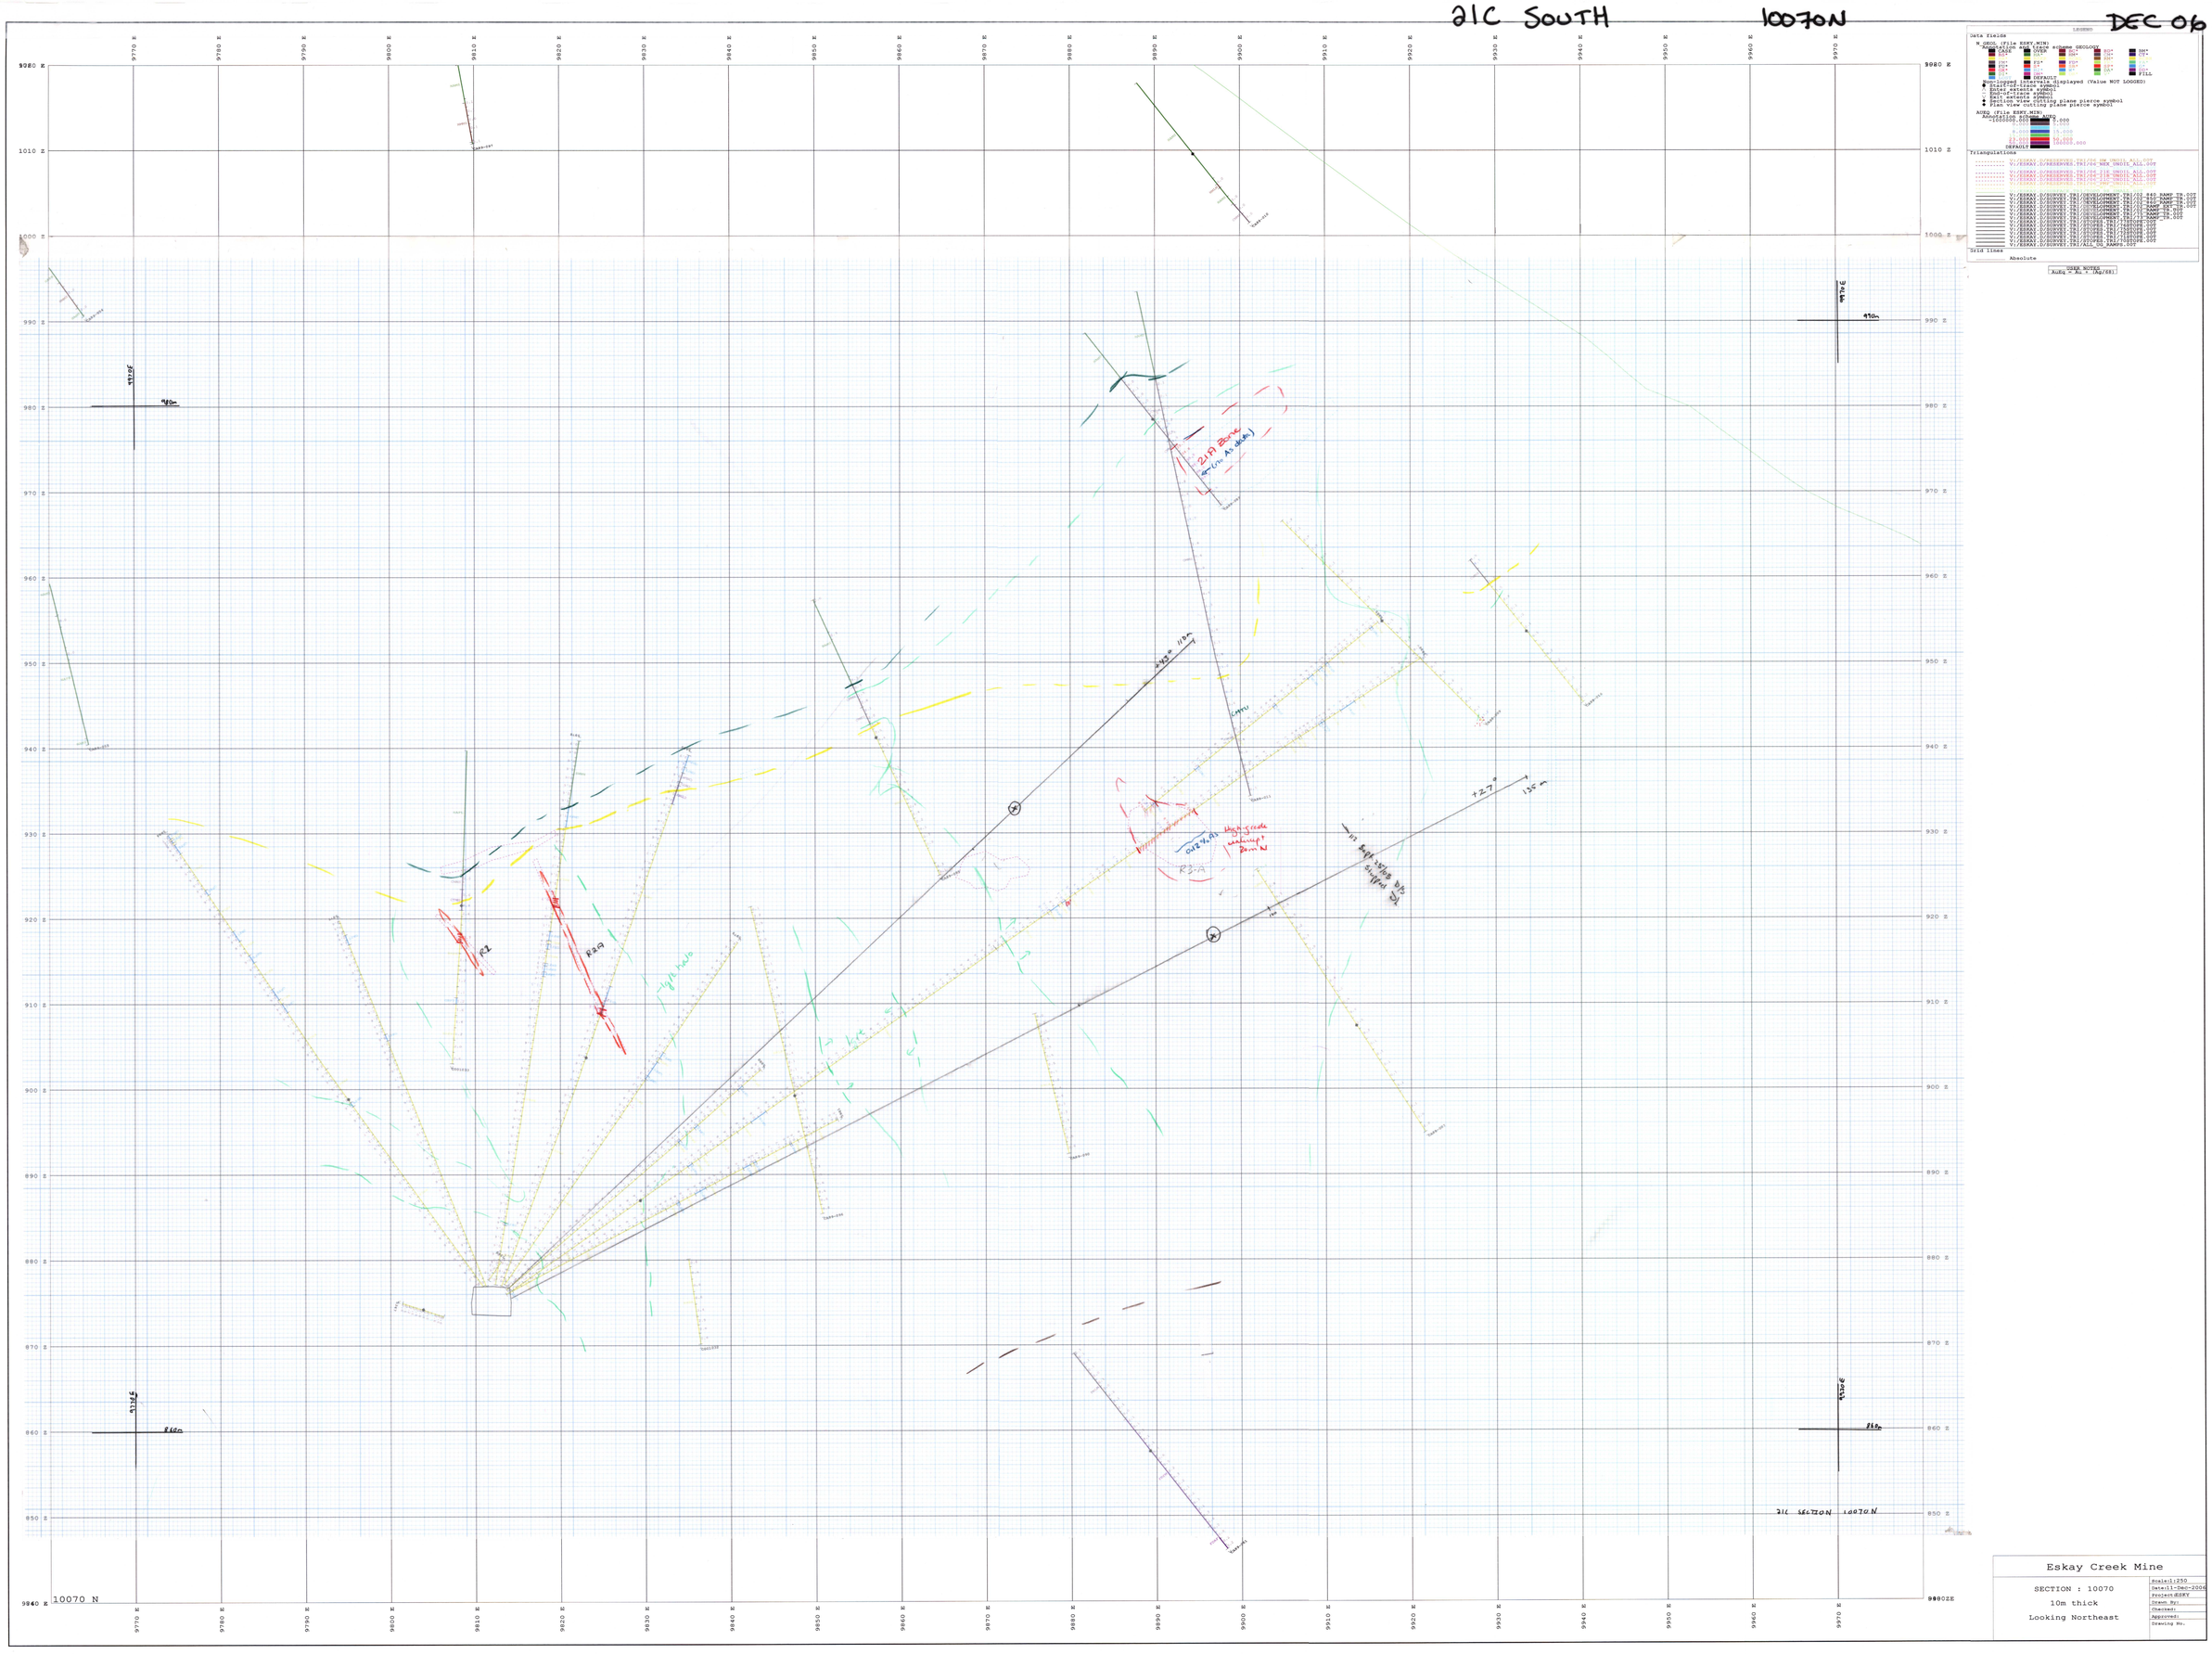

Eskay Creek Mine

SECTION : 10070

10m thick

Looking Northeast

Scale	1:250
Date	11-Dec-2006
Project	ESKY
Drawn By:	
Checked:	
Approved:	
Drawing No.	