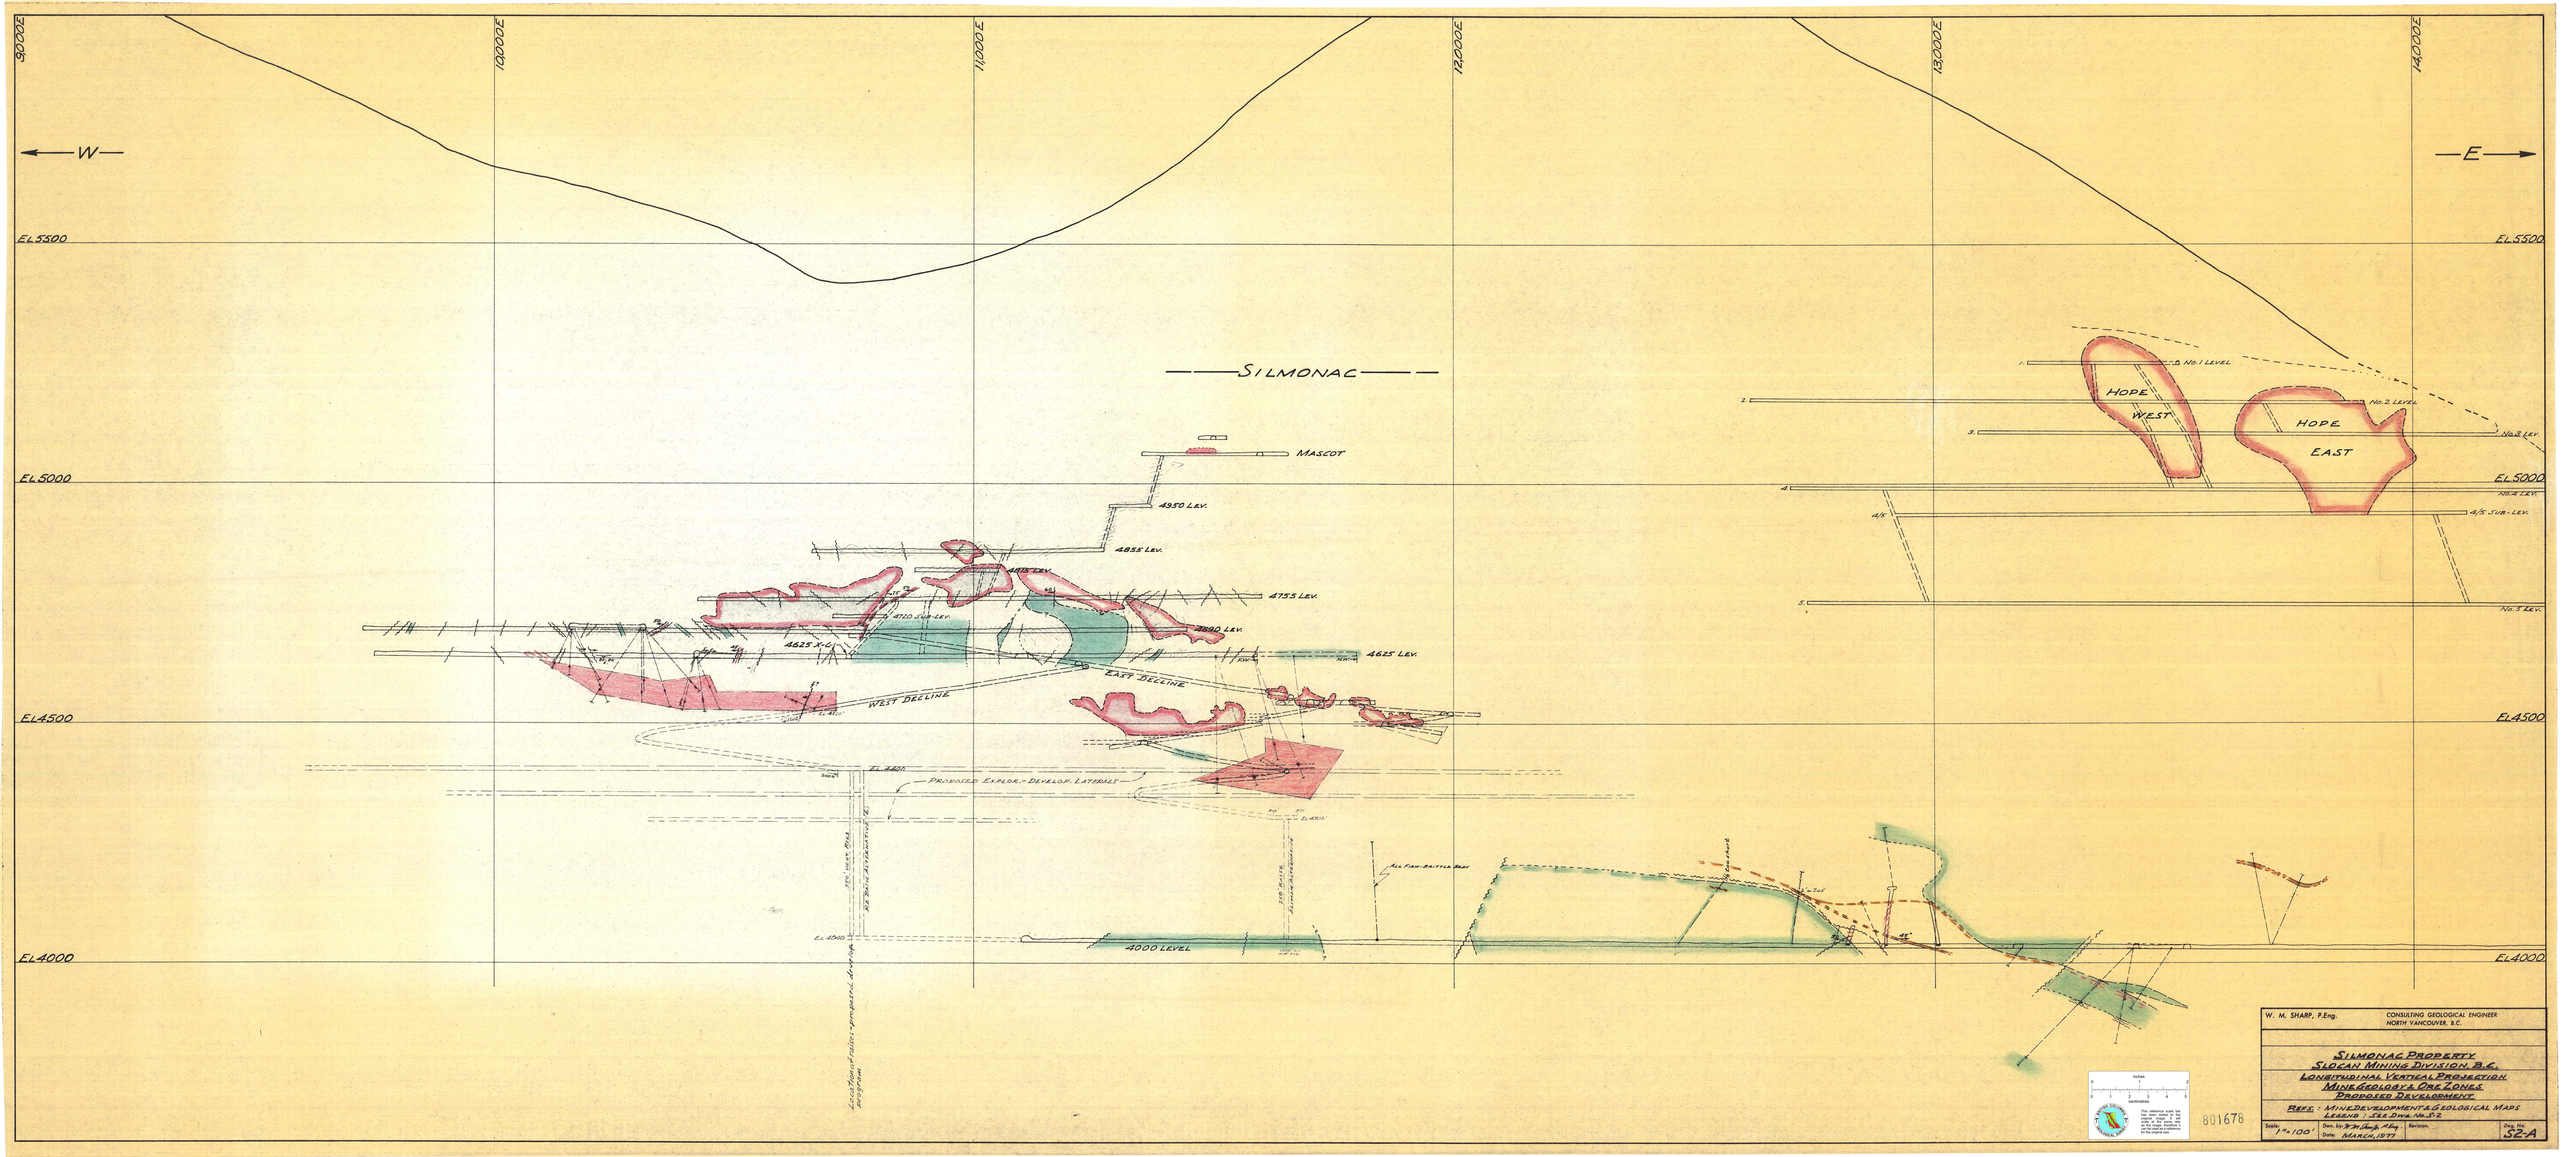
10,000E
11,000E
12,000E
13,000E
14,000E
W
E
EL 5500
EL 5000
EL 4500
EL 4000
SILMONAC
MASCOT
4950 LEV.
4855 LEV.
4755 LEV.
4710 SUB-LEV.
4625 X-C
4625 LEV.
WEST DECLINE
EAST DECLINE
PROPOSED EXPLOR.-DEVELOP. LATERALS
4000 LEVEL
HOPE WEST
HOPE EAST
No. 1 LEVEL
No. 2 LEVEL
No. 3 LEV.
No. 4 LEV.
4/5 SUB-LEV.
No. 5 LEV.
W. M. SHARP, P.Eng.
CONSULTING GEOLOGICAL ENGINEER
NORTH VANCOUVER, B.C.
SILMONAC PROPERTY
SLOCAN MINING DIVISION, B.C.
LONGITUDINAL VERTICAL PROJECTION
MINE GEOLOGY & ORE ZONES
PROPOSED DEVELOPMENT
REF: MINE DEVELOPMENT & GEOLOGICAL MAPS
LEGEND: SEE DWG. No. S-2
Scale: 1" = 100'
Date: MARCH, 1977
Dwg. No. S2-A
801678