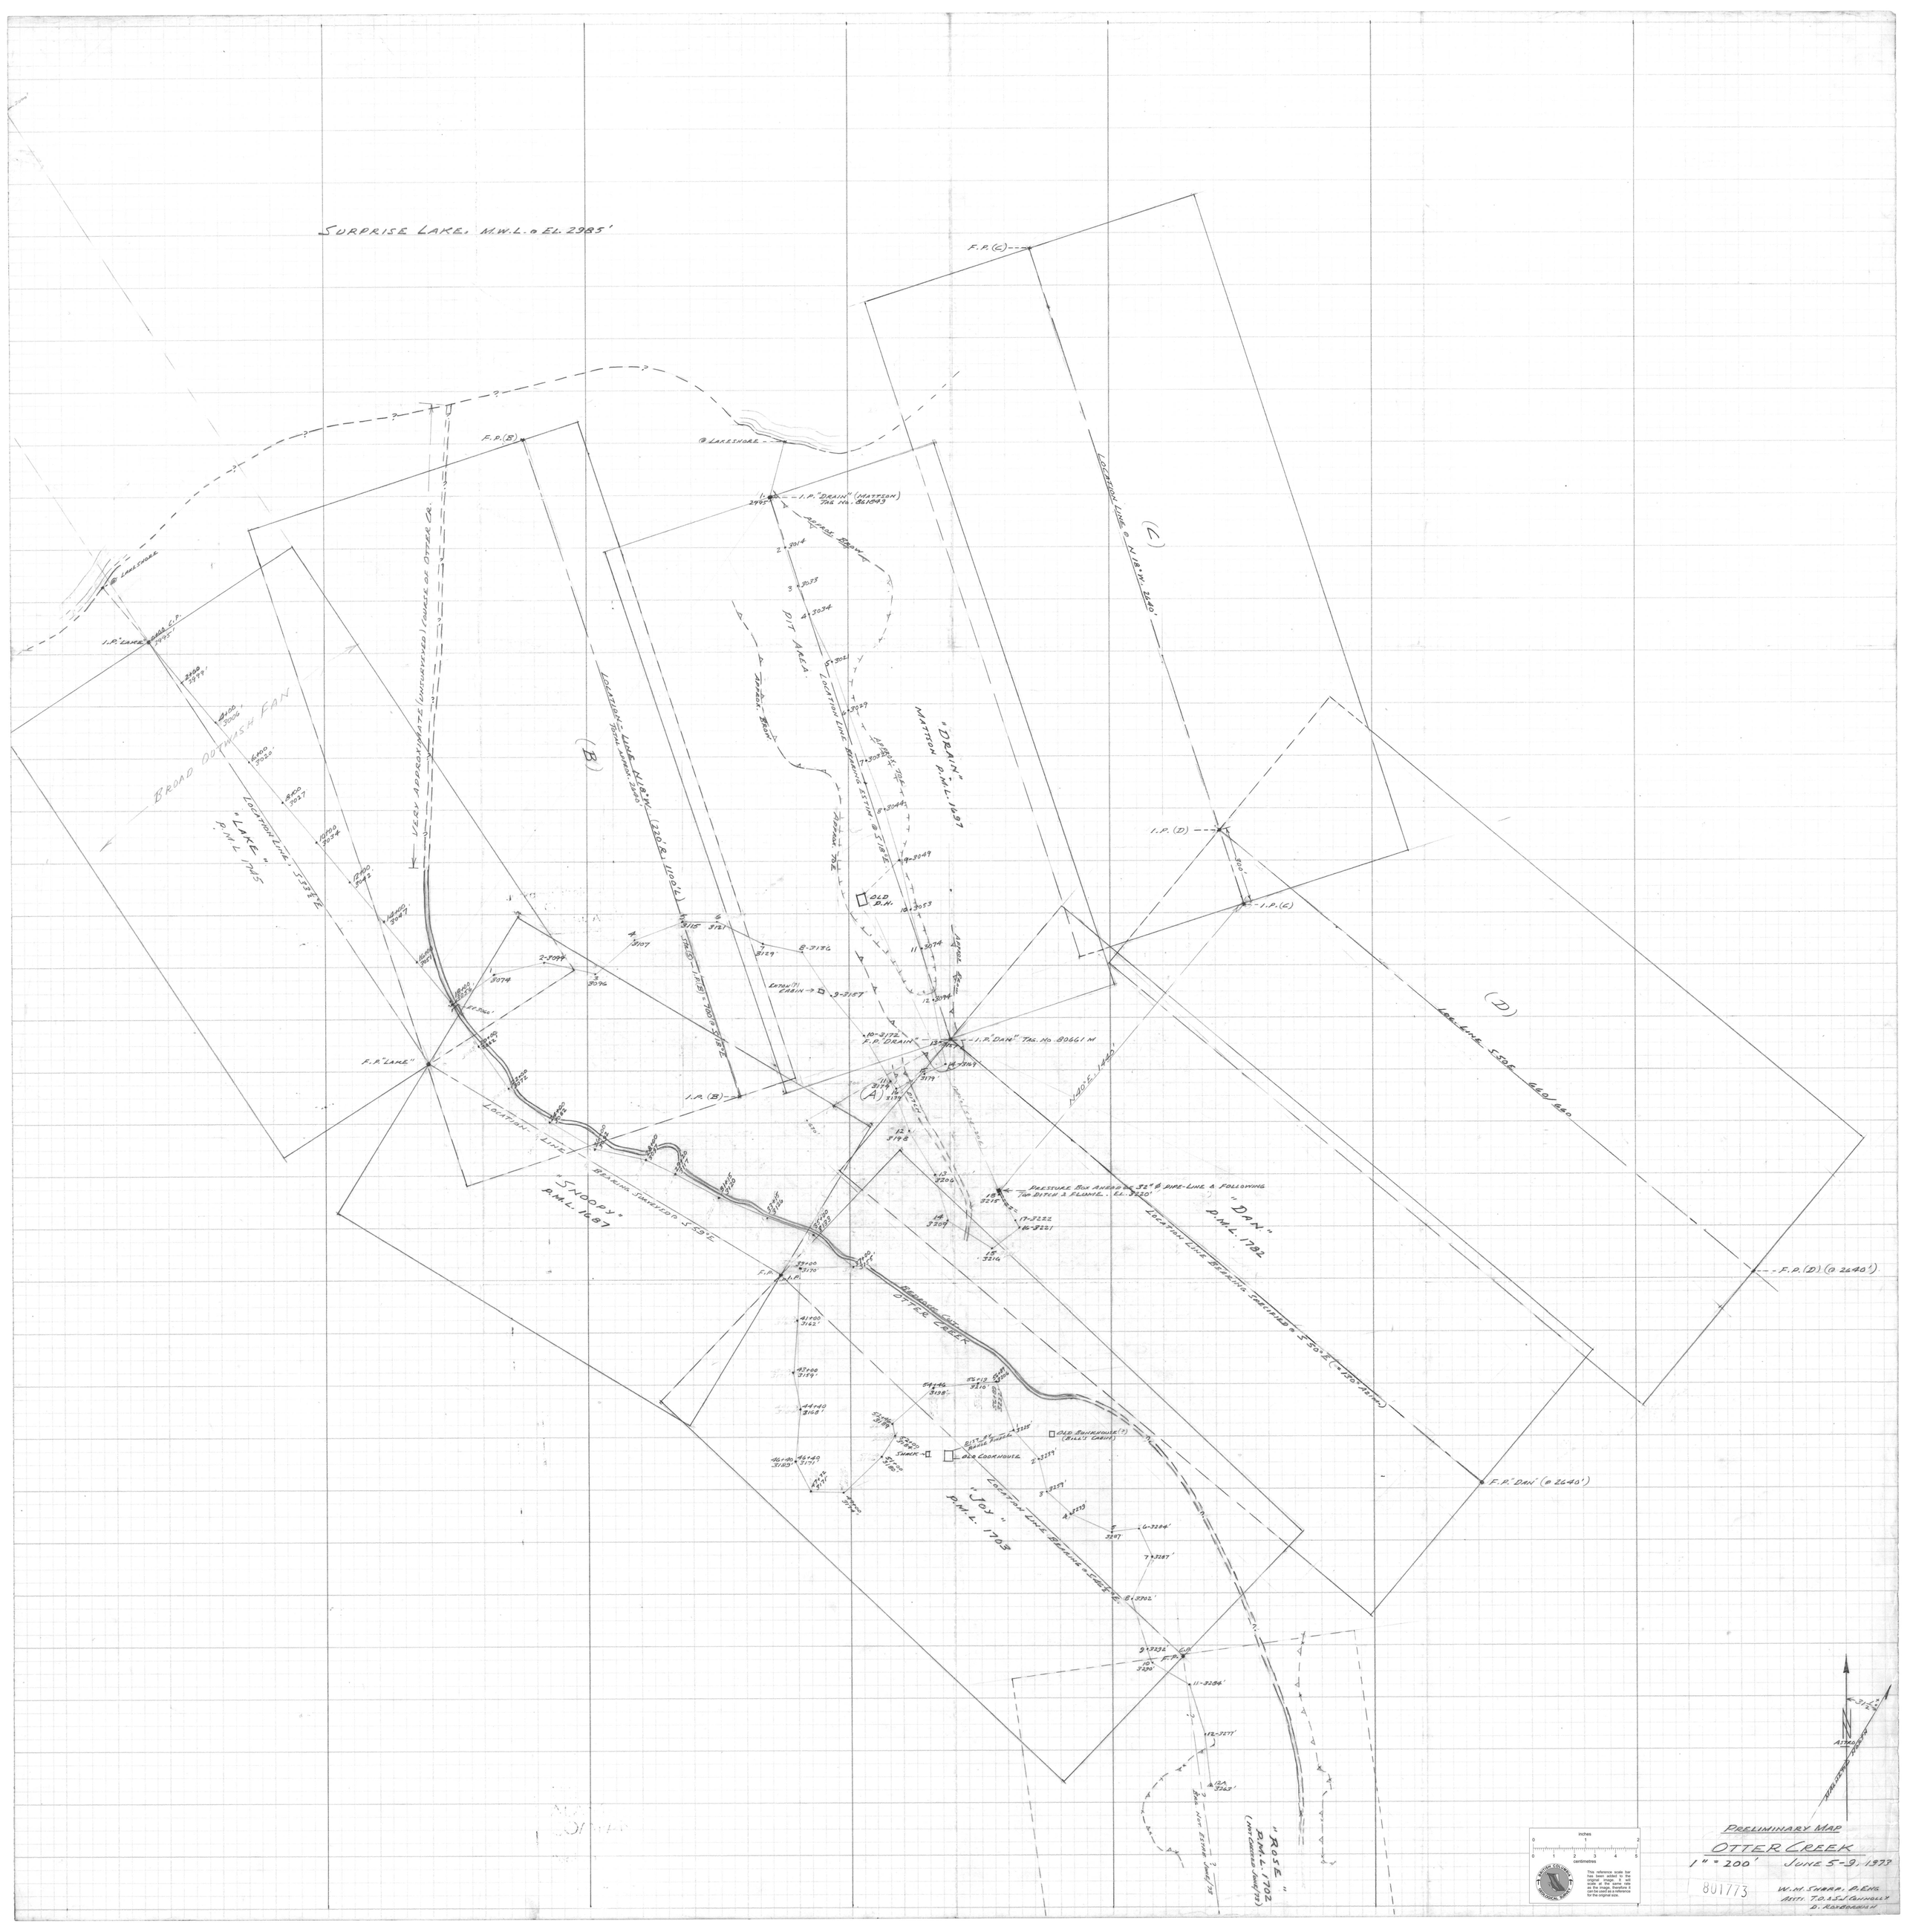
SURPRISE LAKE. M.W.L. = EL. 2985'
F.P. (C)
F.P. (B)
@ LAKESHORE
1.P. "DRAIN" (MATTSON) TAG No. B61043
LOCATION LINE @ N18°W. 2640'
(C)
1.P. "LAKE" 2975'
BROAD OUTWASH FAN
VERY APPROXIMATE (UNSURVEYED) COURSE OF OTTER CR.
LOCATION LINE N10°W. (220' & 1100')
(B)
DIT AREA.
LOCATION LINE BEARING EST'N @ S18°E
"DRAIN" MATTSON D.M.L. 1697
1.P. (D)
1.P. (C)
LOCATION LINE, S53½°E
"LAKE" D.M.L. 1745
OLD D.H.
EATON(?) CABIN
1.P. "DAN" TAG. No. B06611 M
F.P. "DRAIN"
F.P. "LAKE"
1.P. (B)
(A)
(D)
LOCATION LINE S58° 1660/860
N40°E. 1440'
PRESSURE BOX AHEAD OF 32" ø PIPE-LINE & FOLLOWING TAP DITCH & FLUME. EL. 3220'
LOCATION LINE BEARING SUPPLIED S59°E.
"SNOOPY" D.M.L. 1687
"DAN" D.M.L. 1782
LOCATION LINE BEARING SUPPLIED S50°E (= 130 BEARING)
F.P. (D) (@ 2640')
F.P. "DAN" (@ 2640')
BEARING ALONG OTTER CREEK
OLD BUNKHOUSE(?) (HILL'S CABIN)
OLD COOKHOUSE
SHACK
LOCATION LINE BEARING = S46°E
"JOY" D.M.L. 1703
"ROSE" D.M.L. 1702 (NOT CHECKED JUNE/73)
ASTRO N
MAGNETIC N 31½°E
PRELIMINARY MAP
OTTER CREEK
1" = 200'
JUNE 5-9, 1973
W.H. SHARP, P.ENG.
ASSTS. T.O. & S.J. GUINOLLY
D. ROBERTSON
B01713
inches
centimetres
This reference scale bar has been added to the original image. It will scale at the same rate as the image, therefore it can be used as a reference for the original size.