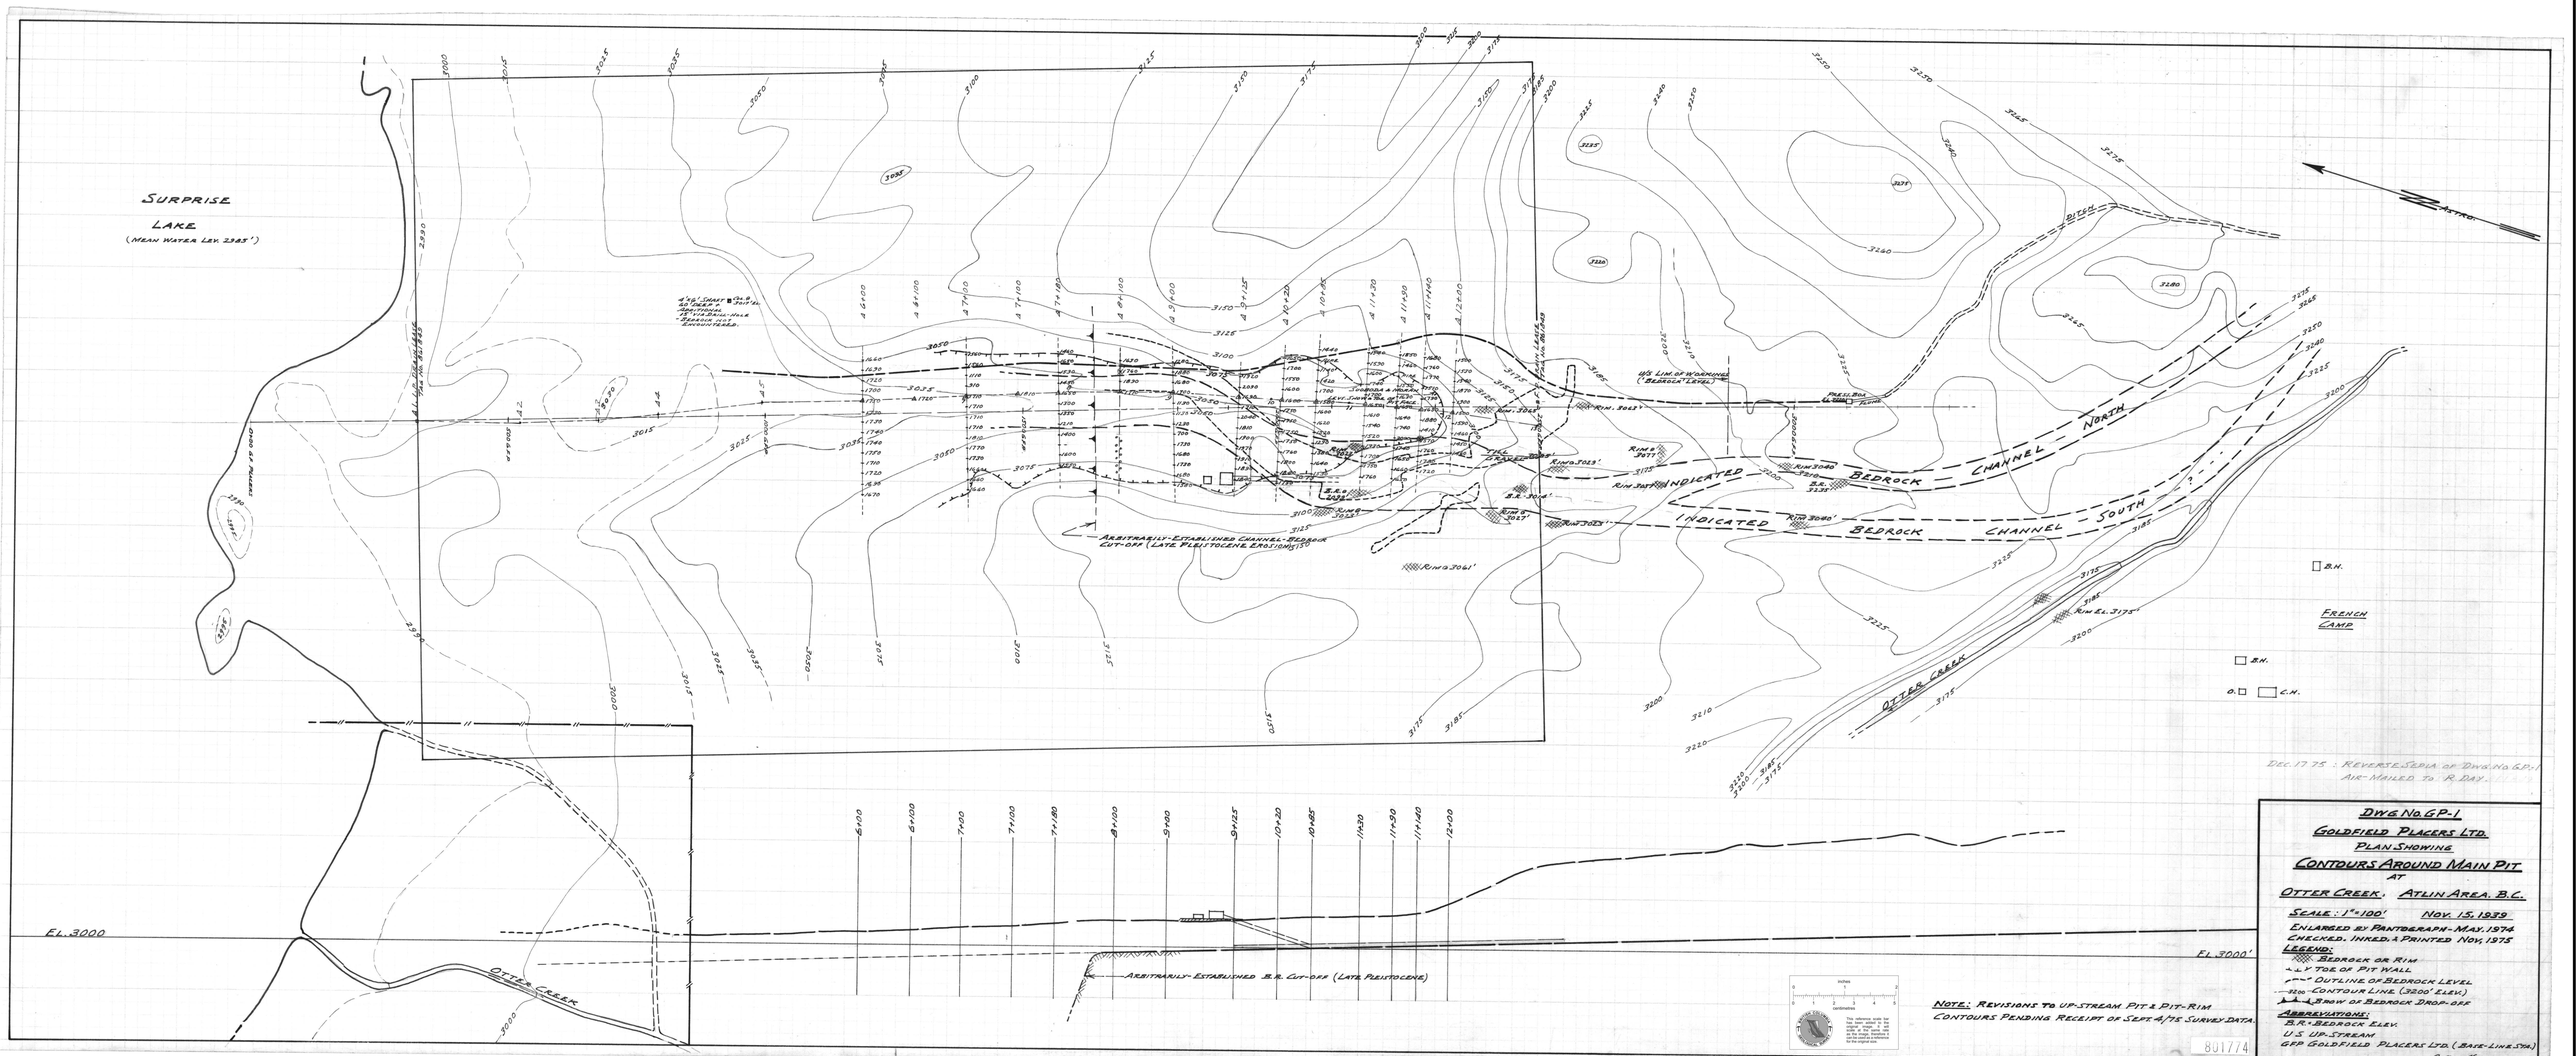
SURPRISE LAKE
(MEAN WATER LEV. 2985')
ARBITRARILY-ESTABLISHED CHANNEL-BEDROCK CUT-OFF (LATE PLEISTOCENE EROSION)
INDICATED BEDROCK CHANNEL NORTH
INDICATED BEDROCK CHANNEL SOUTH
U/S LIM. OF WORKING ("BEDROCK" LEVEL)
OTTER CREEK
FRENCH CAMP
B.H.
C.H.
ARBITRARILY-ESTABLISHED B.R. CUT-OFF (LATE PLEISTOCENE)
EL. 3000'
NOTE: REVISIONS TO UP-STREAM PIT & PIT-RIM CONTOURS PENDING RECEIPT OF SEPT. 4/75 SURVEY DATA.
DEC. 17 75 : REVERSE SEPIA OF DWG. NO. GP-1 AIR-MAILED TO R. DAY.
DWG. NO. GP-1
GOLDFIELD PLACERS LTD.
PLAN SHOWING
CONTOURS AROUND MAIN PIT
AT
OTTER CREEK, ATLIN AREA, B.C.
SCALE: 1" = 100'
NOV. 15, 1939
ENLARGED BY PANTOGRAPH - MAY. 1974
CHECKED, INKED & PRINTED NOV. 1975
LEGEND:
BEDROCK OR RIM
TOE OF PIT WALL
OUTLINE OF BEDROCK LEVEL
3200 CONTOUR LINE (3200' ELEV.)
BROW OF BEDROCK DROP-OFF
ABBREVIATIONS:
B.R. = BEDROCK ELEV.
U/S UP-STREAM
GFP GOLDFIELD PLACERS LTD. (BASE-LINE STA.)
801774