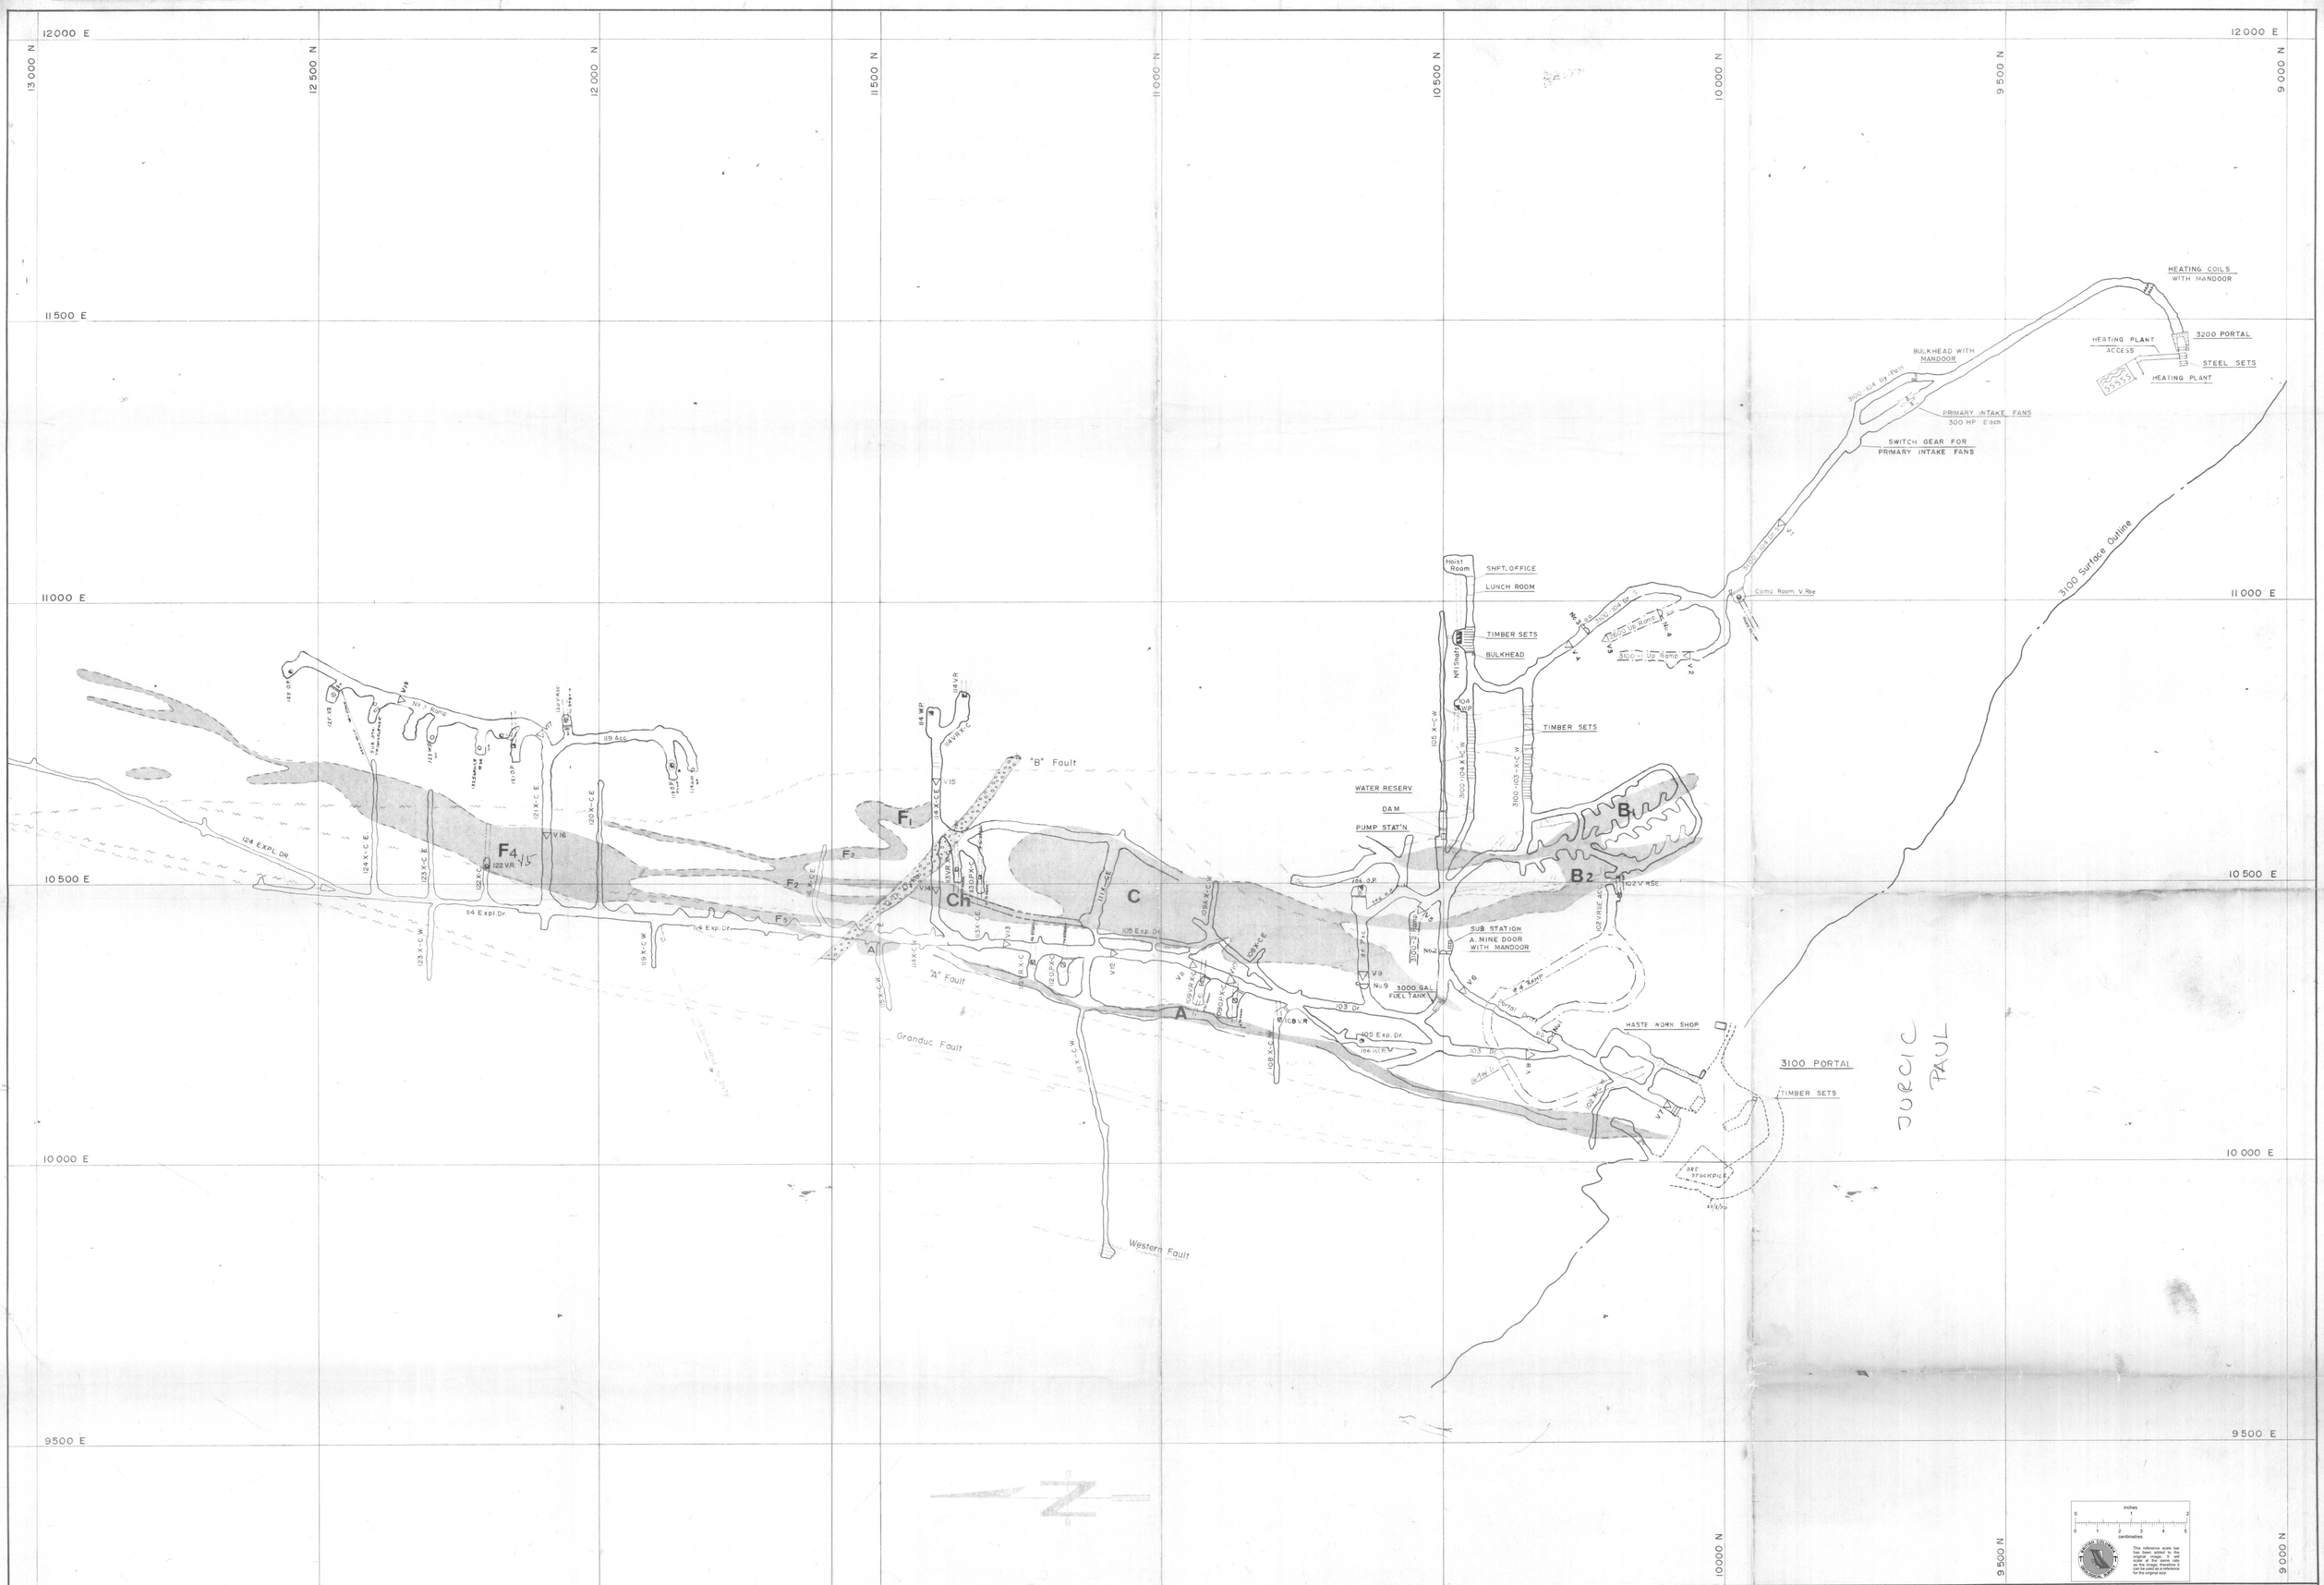

Issue No.	Revision	Date	Pl. Eng.	Ch. Eng.	Ch. Geol.	M. Supt.	G. Supt.
1	Drawing approved for issue	21/6/70					
2							
3							
4							
5							
6							

GRANDUC OPERATING COMPANY
Stewart, B. C.

3100 Level

802449

File	Dwg. No.	Scale
B	B-3-31	1" = 100'

Designed	Date	Drawn	Date	Checked	Date
		V. T.	30/9/70		