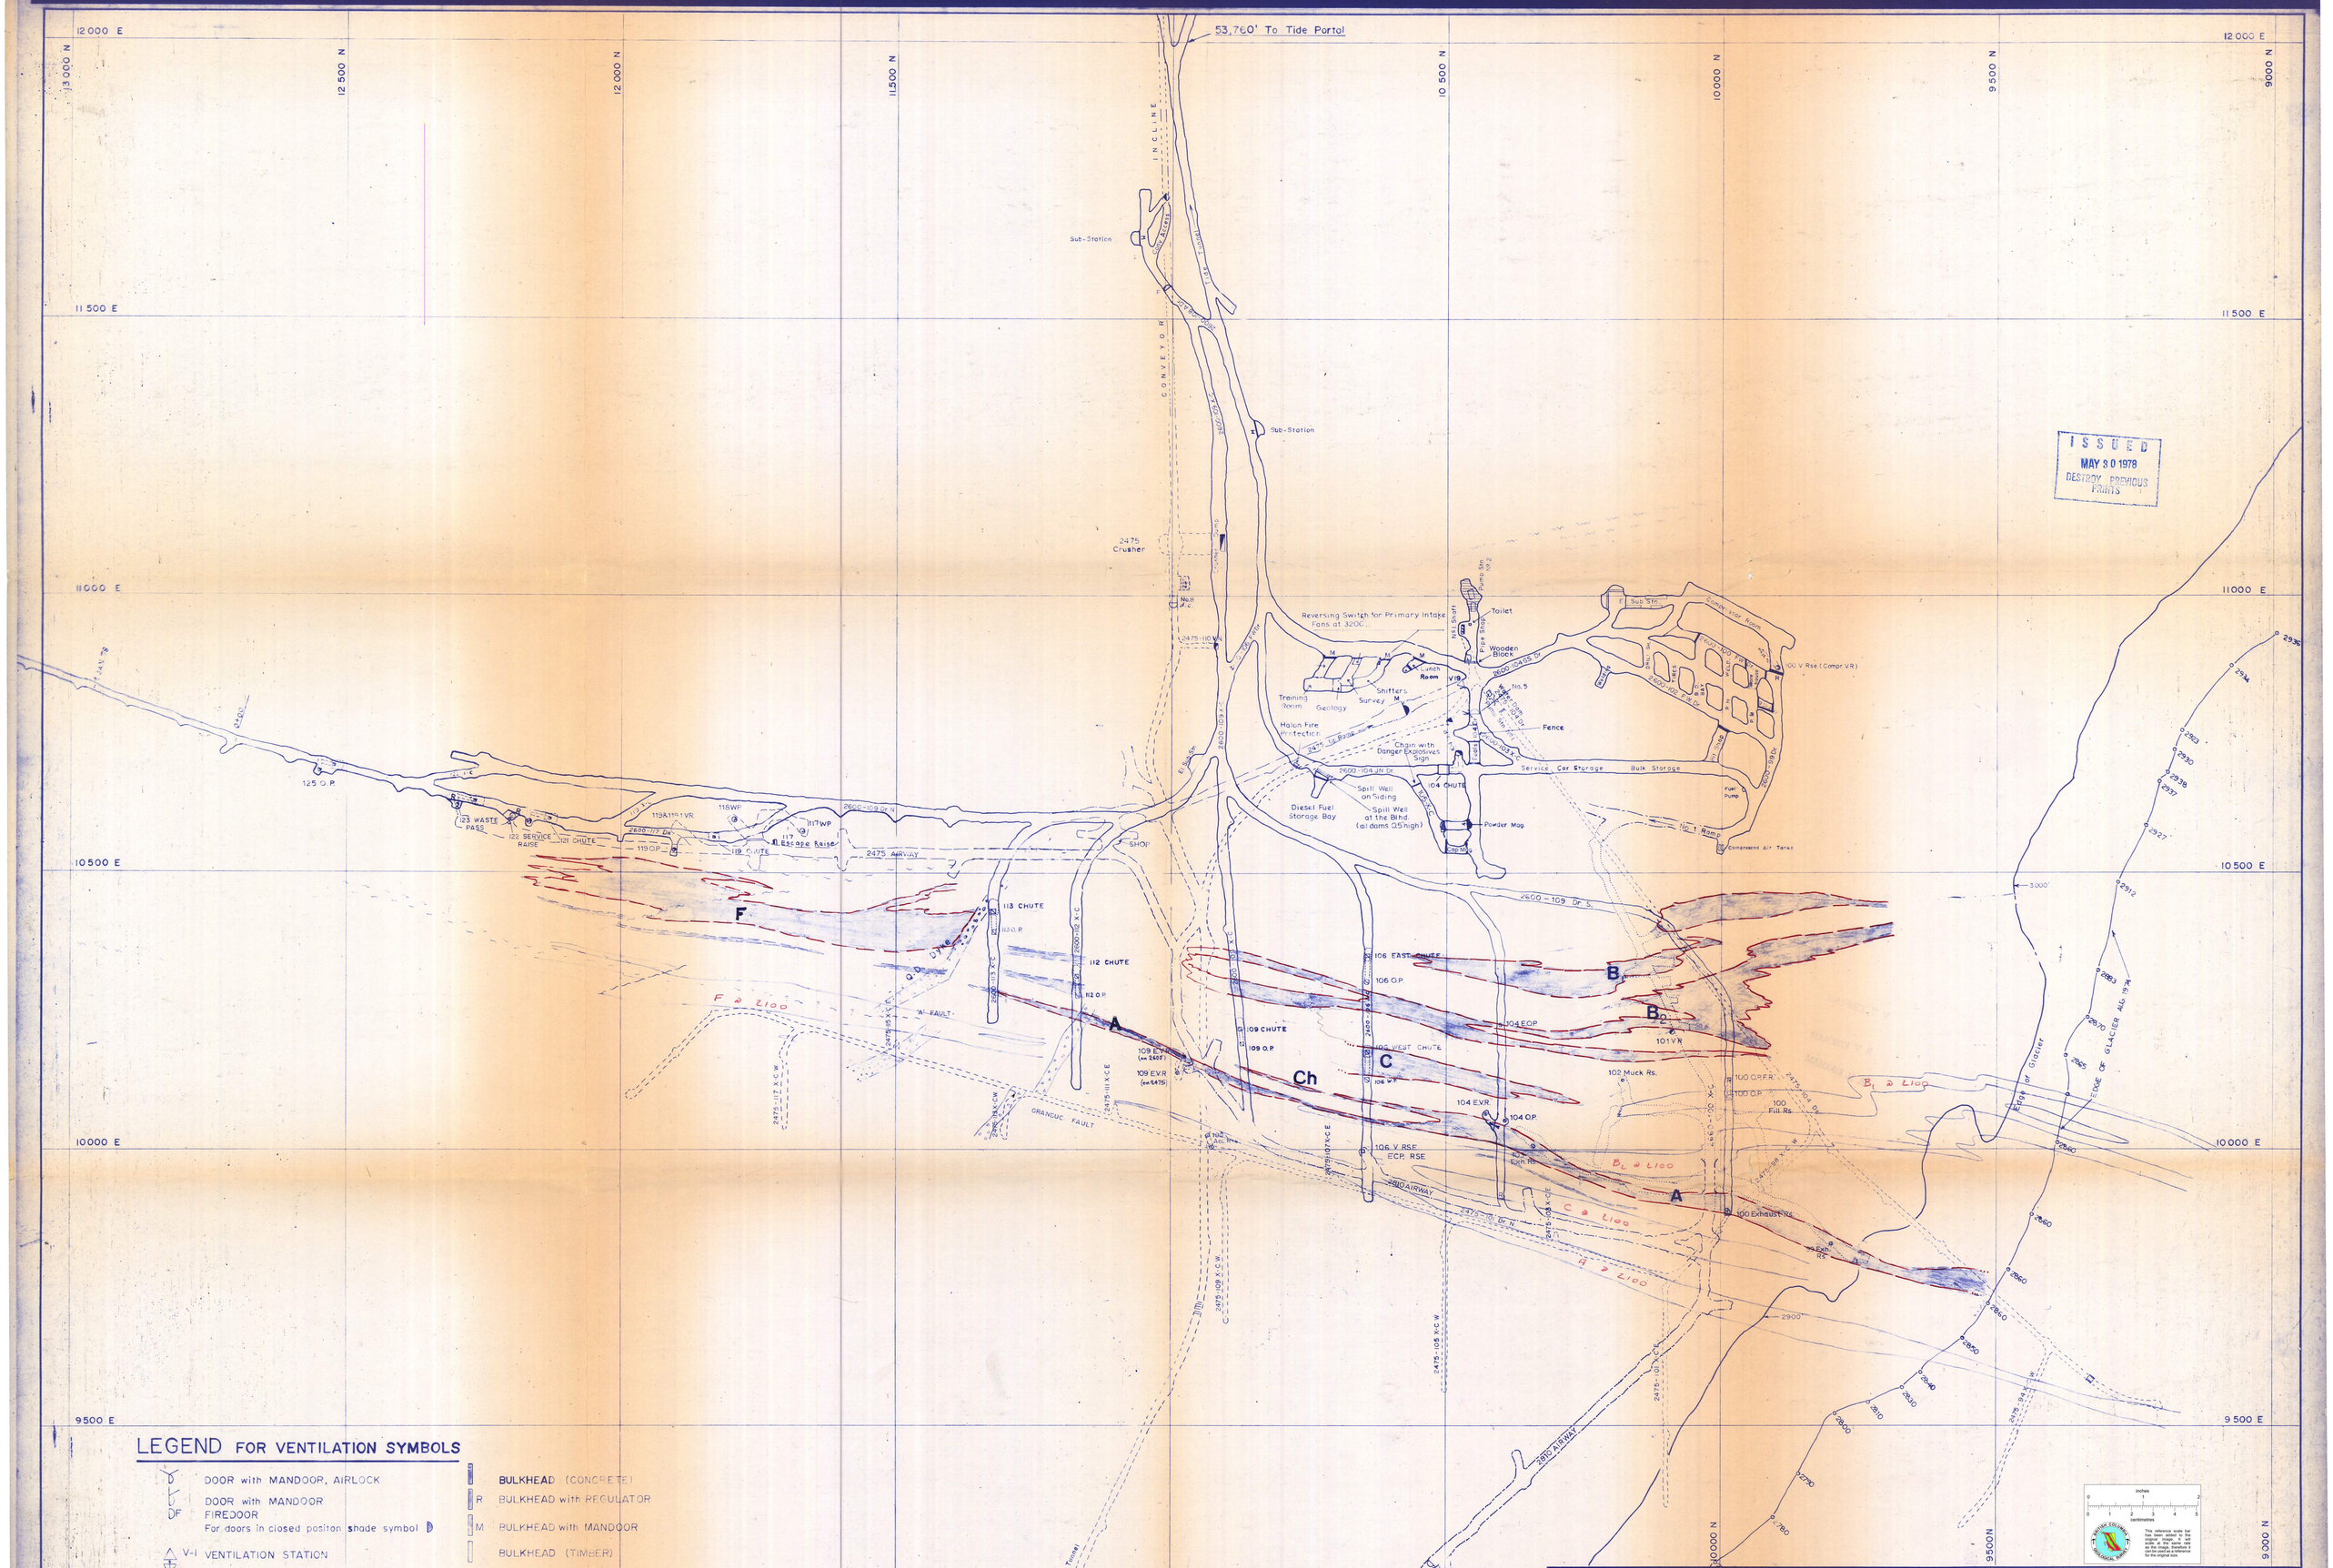

LEGEND FOR VENTILATION SYMBOLS

- DOOR with MANDOOR, AIRLOCK
- DOOR with MANDOOR
- DF FIREDOOR
  For doors in closed positon shade symbol
- V-I VENTILATION STATION
- 50 HP FAN indicating H.P. and DIRECTION OF FLOW
- FRESH AIR CIRCUIT (BLUE)
- EXHAUST AIR CIRCUIT (RED)
- RIGID DUCTING (WITH DIAMETER)
- FLEXIBLE TUBING
- BULKHEAD (CONCRETE)
- R BULKHEAD with REGULATOR
- M BULKHEAD with MANDOOR
- BULKHEAD (TIMBER)

Issue No.	Revision	Date	Pl. Eng.	Ch. Eng.	Ch. Geol.	M. Supt.	G. Supt.
1	Drawing approved for issue						
2							
3							
4							
5							
6							

GRANDUC OPERATING COMPANY
Stewart, B. C.

2600' LEVEL

802450

File	Dwg. No.	Scale
B-3	B-3-30	1" = 100'

Designed	Date	Drawn	Date	Checked	Date
			7 AUG/70		