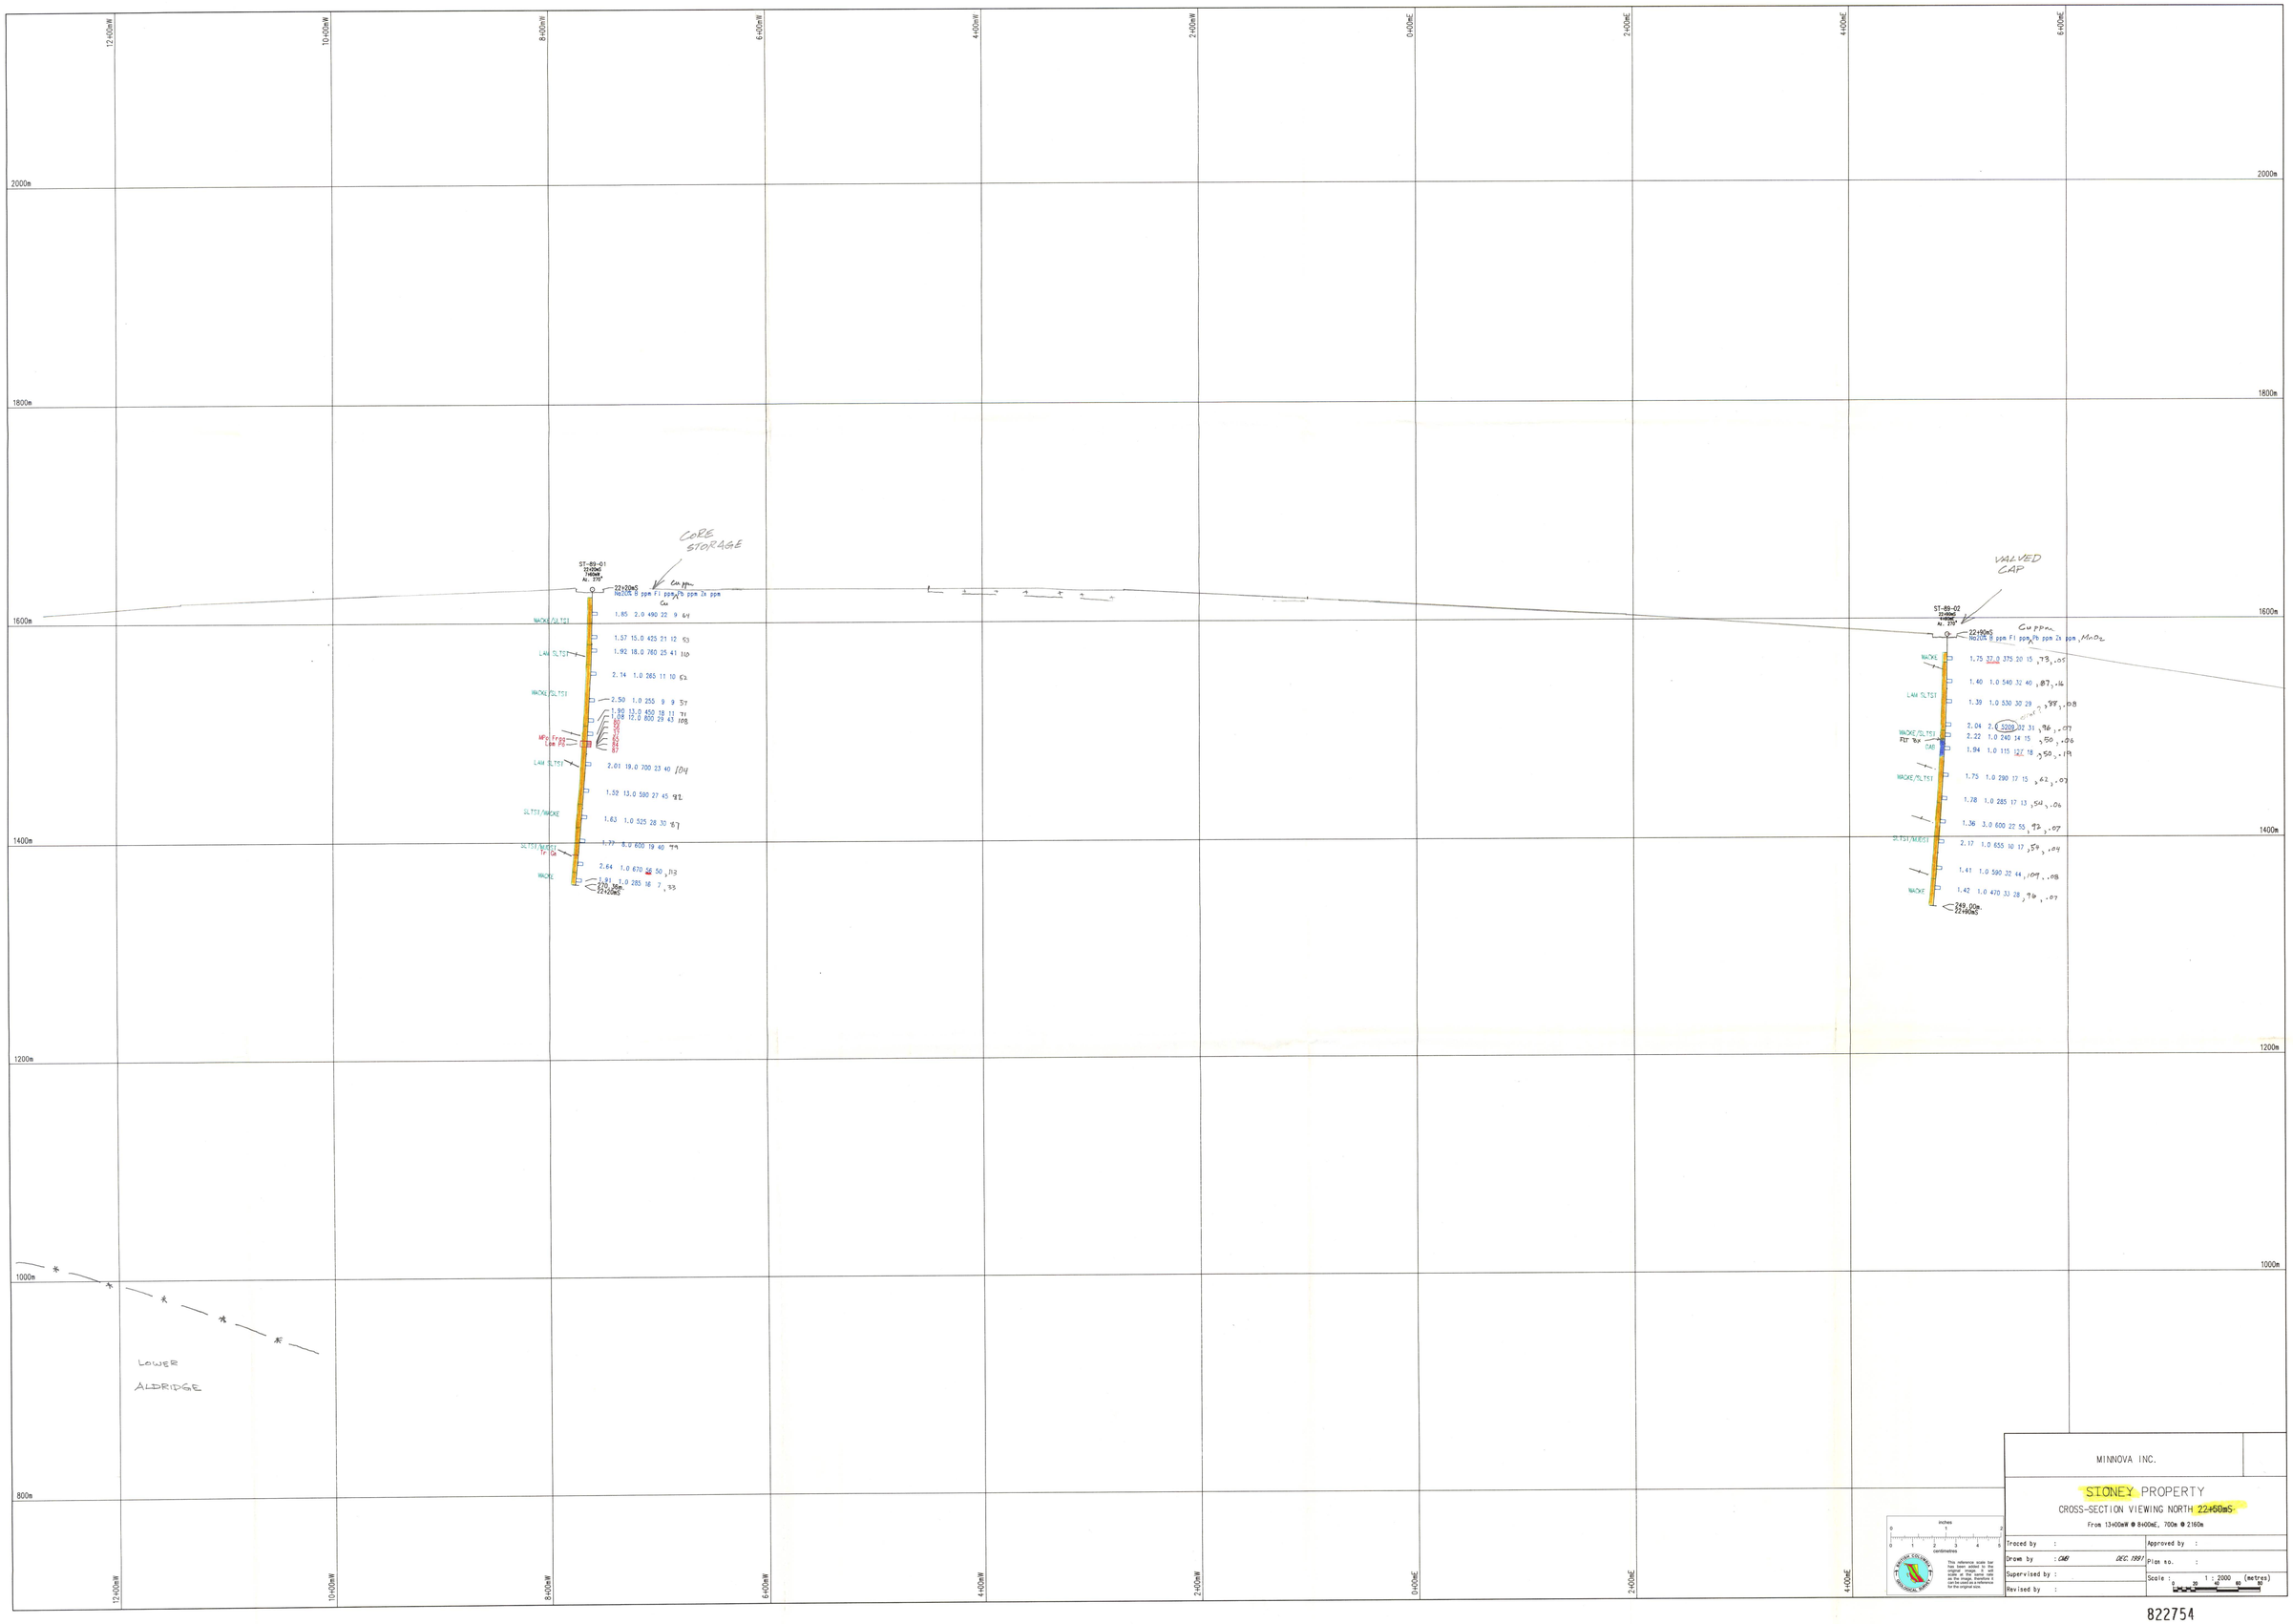


MINNOVA INC.

STONEY PROPERTY

CROSS-SECTION VIEWING NORTH 22+60mS

From 13+00mW @ 8+00mE, 700m @ 2160m

| | |
|---|---|
| Traced by : | Approved by : |
| Drawn by : CMP DEC. 1991 | Plan no. : |
| Supervised by : | Scale : 1 : 2000 (metres) |
| Revised by : | |

822754