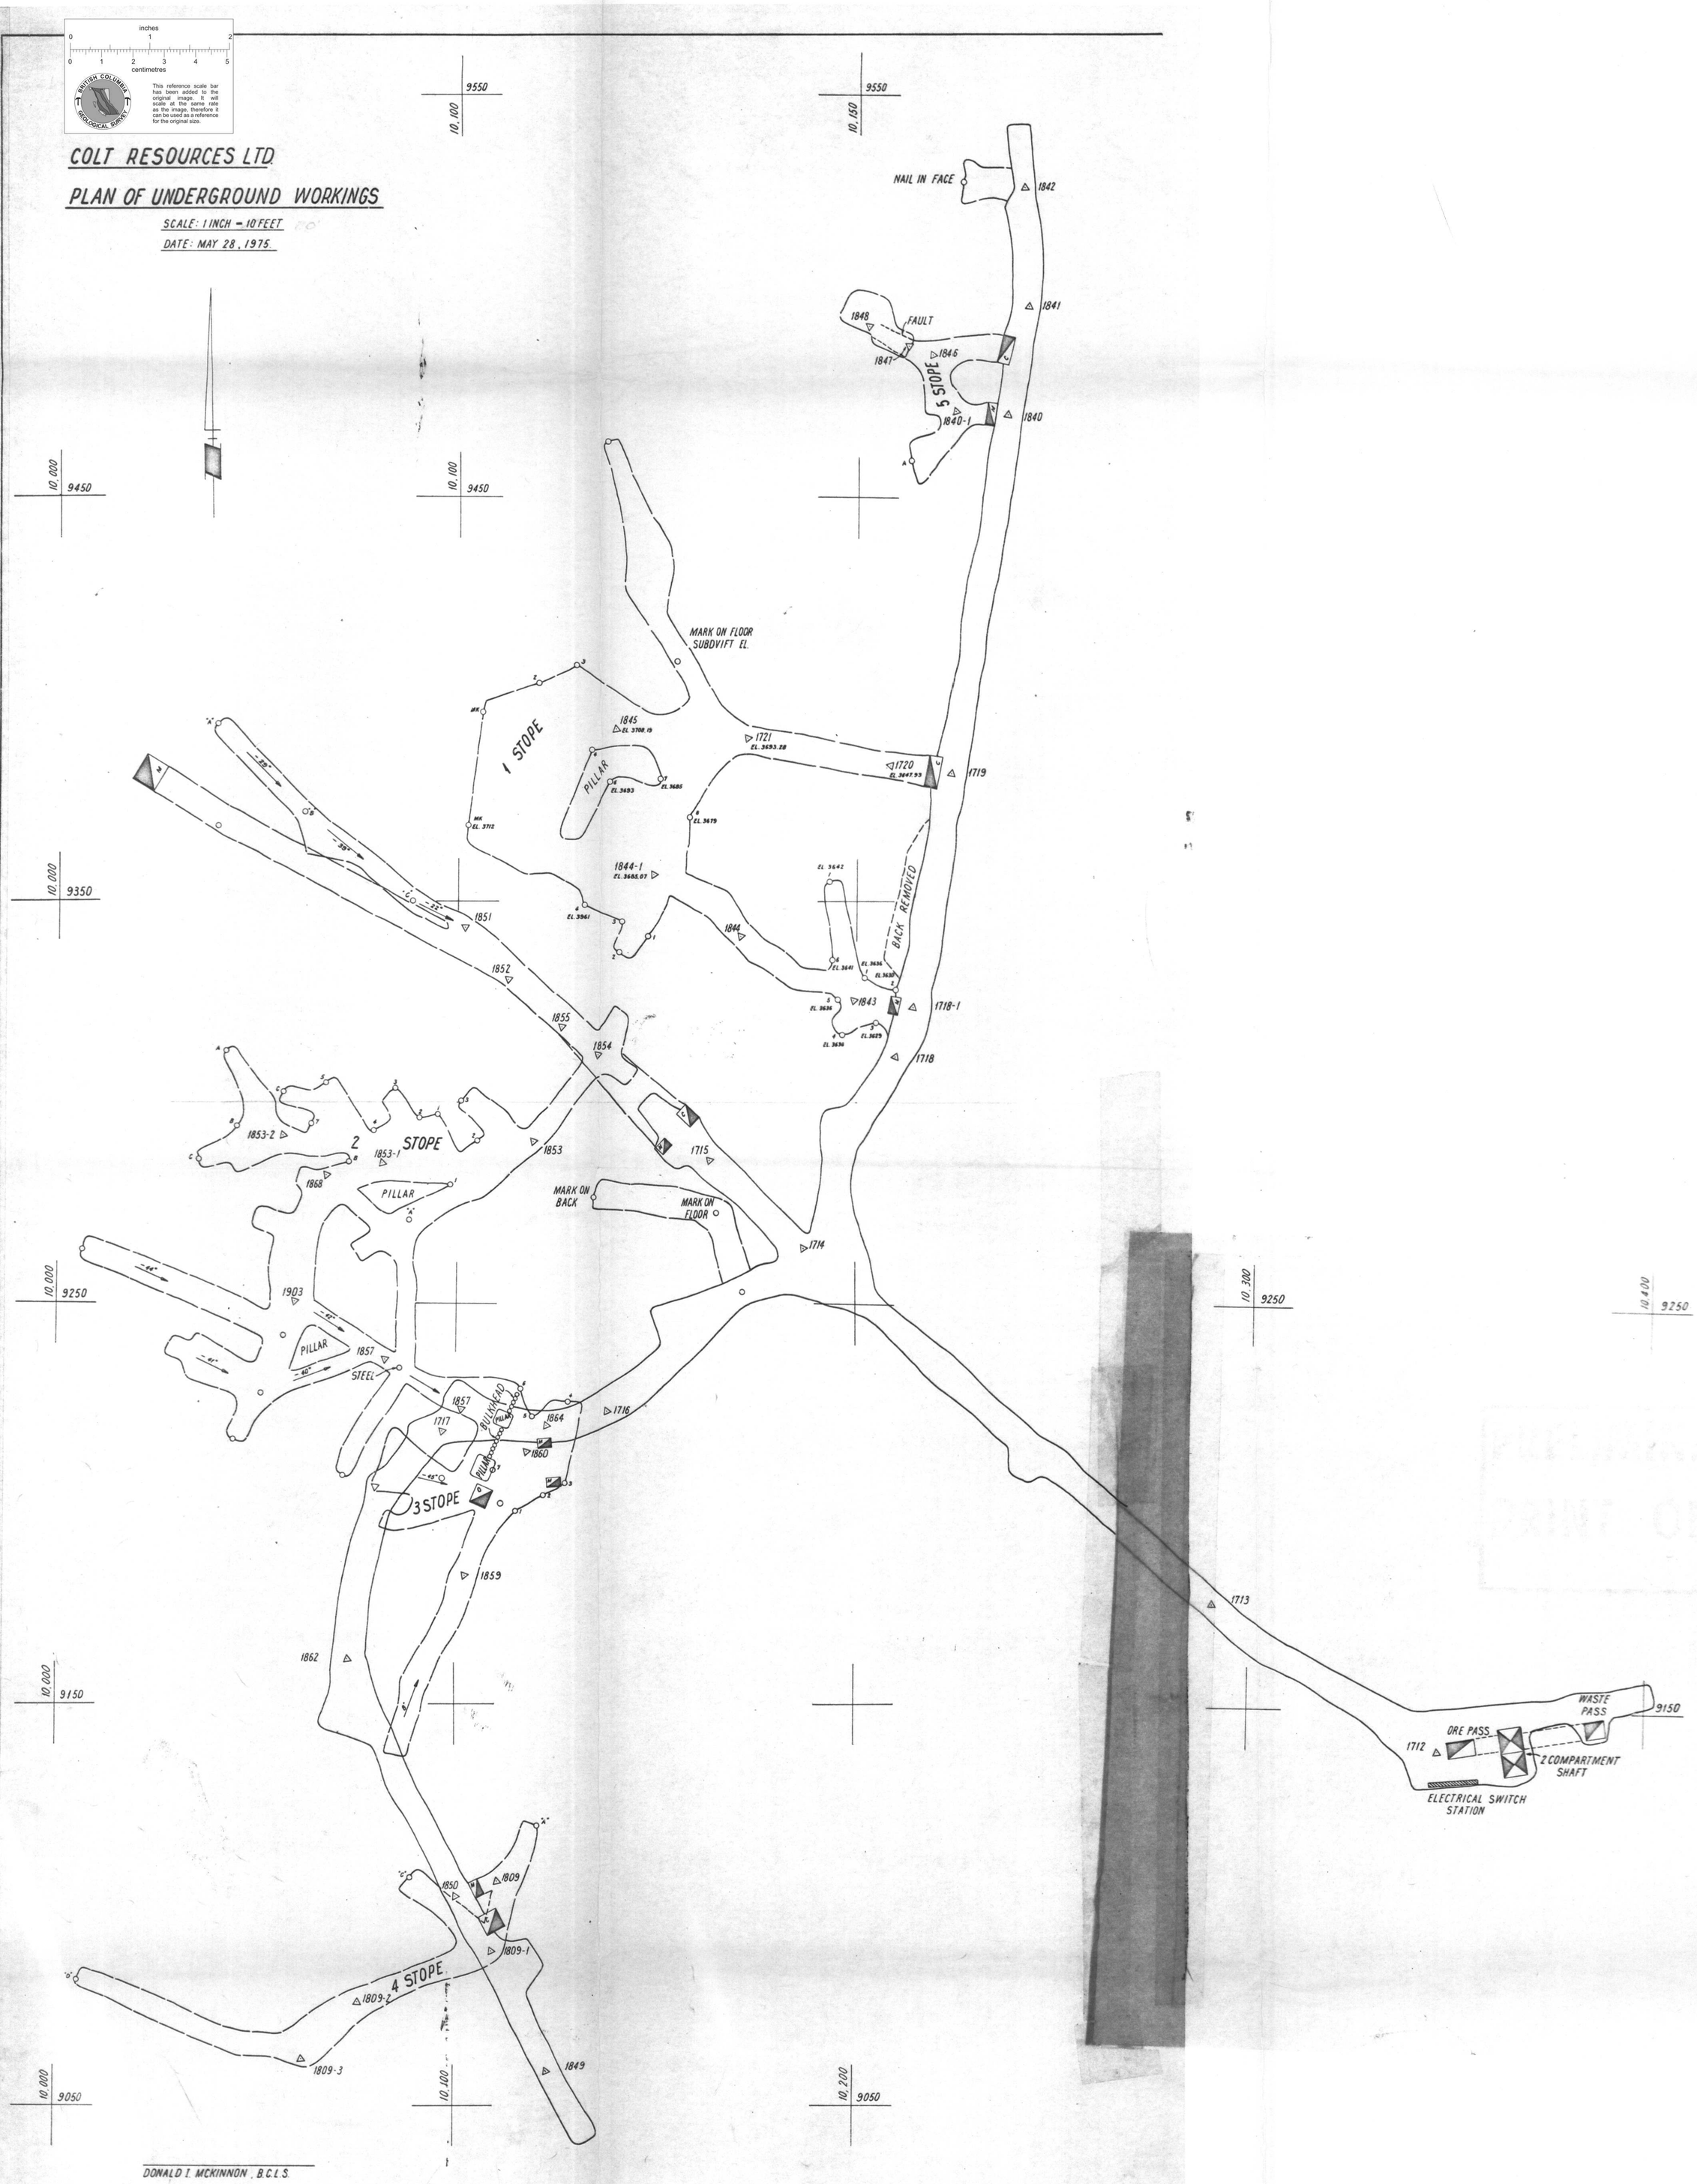
inches
centimetres
This reference scale bar has been added to the original image. It will scale at the same rate as the image, therefore it can be used as a reference for the original size.
COLT RESOURCES LTD
PLAN OF UNDERGROUND WORKINGS
SCALE: 1 INCH = 10 FEET
DATE: MAY 28, 1975.
NAIL IN FACE
FAULT
5 STOPE
MARK ON FLOOR SUBDVIFT EL.
1 STOPE
PILLAR
BACK REMOVED
2 STOPE
MARK ON BACK
MARK ON FLOOR
STEEL
BULKHEAD
3 STOPE
4 STOPE
WASTE PASS
ORE PASS
2 COMPARTMENT SHAFT
ELECTRICAL SWITCH STATION
DONALD I. MCKINNON, B.C.L.S.
D. MCKINNON, B.C.L.S.
DRAYCOTT
NORTH VANCOUVER

823179