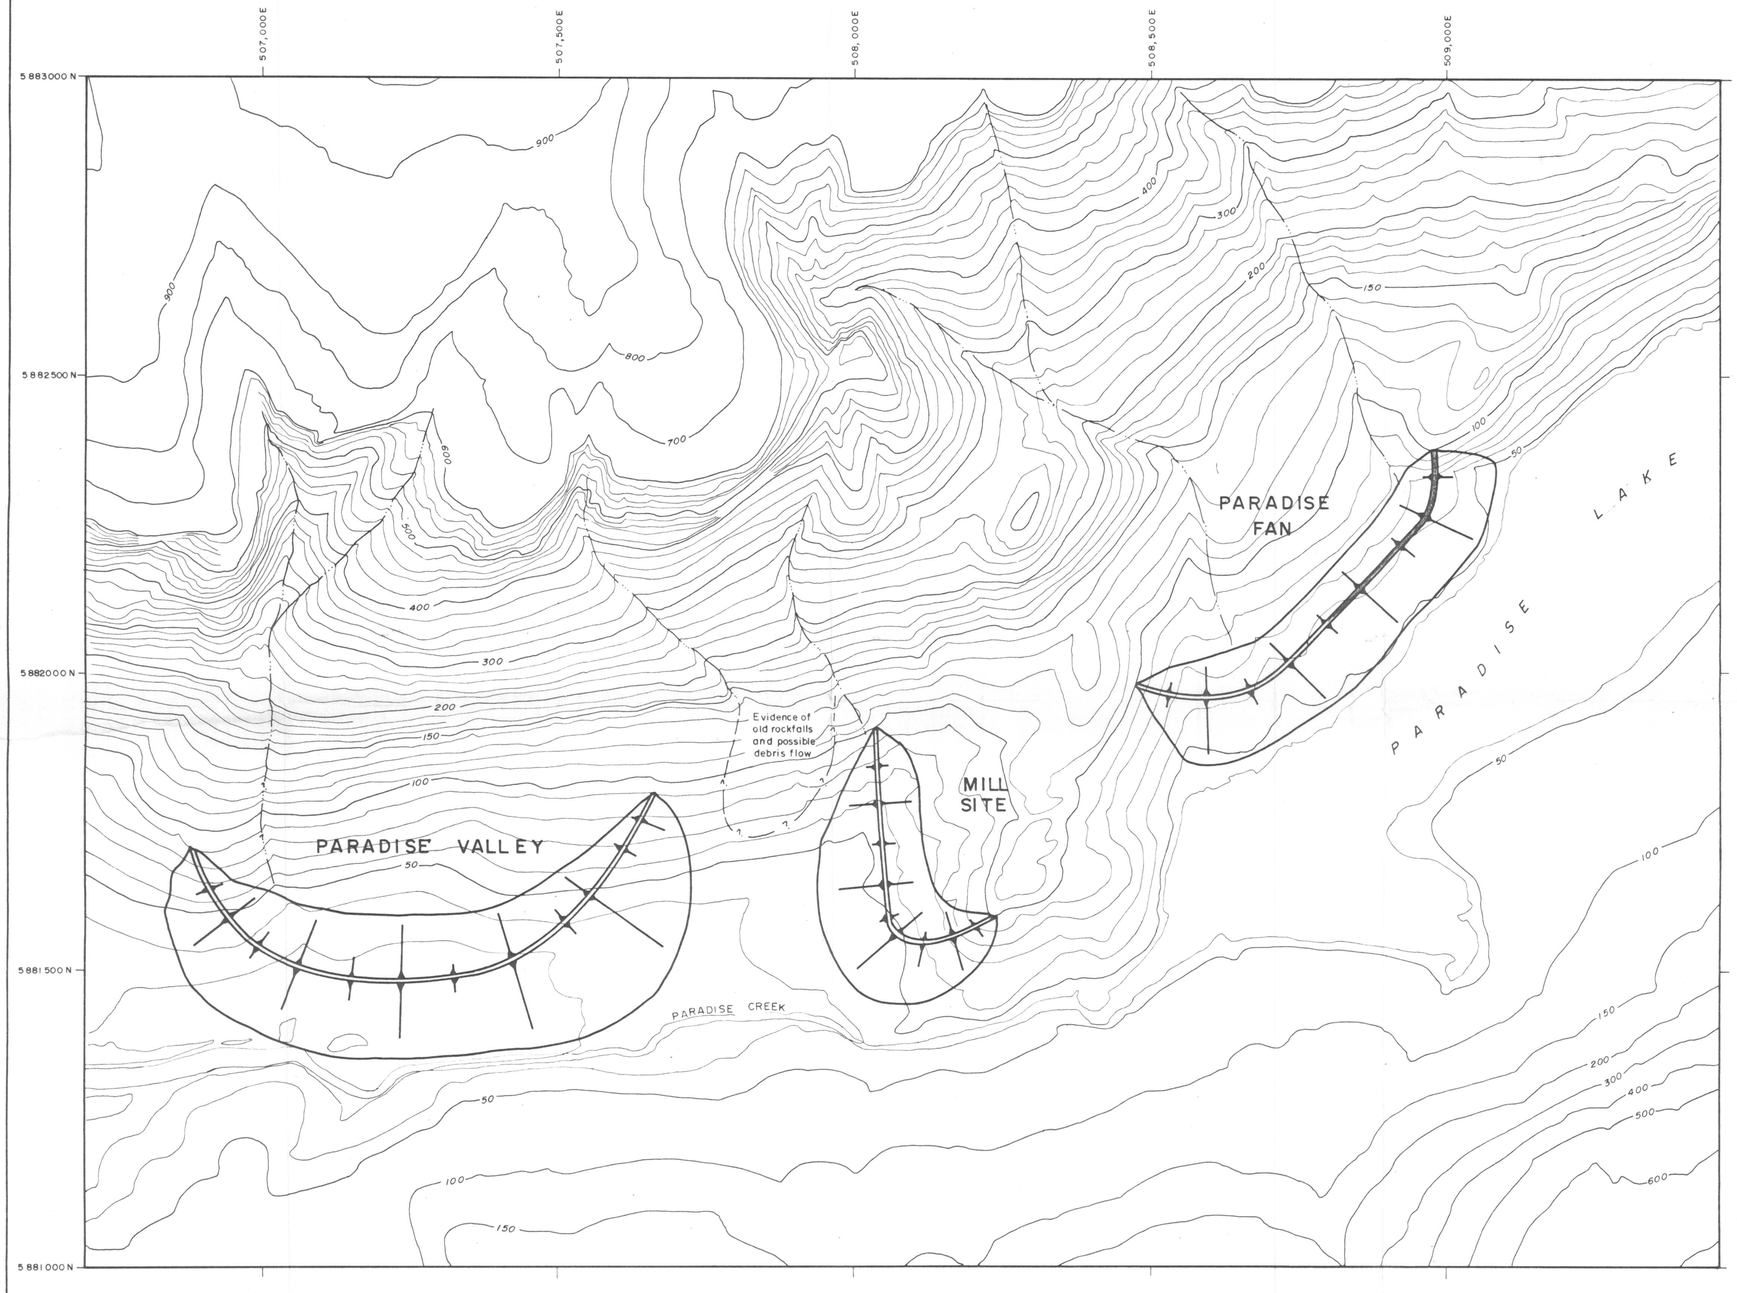

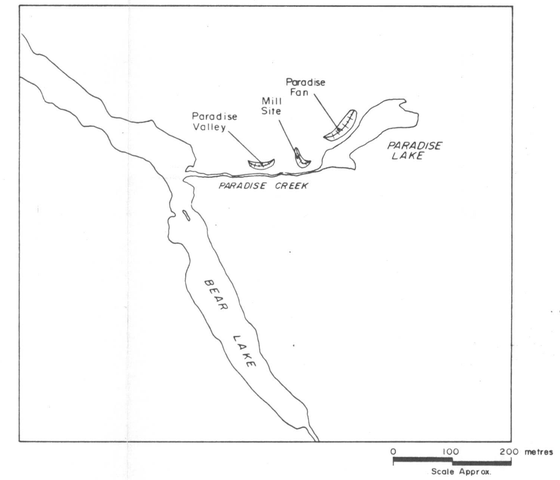

LOCATION PLAN

DRAFT

— Contours from McElhanney Group Ltd. Orthophoto Map dated Feb. 1986.

50 0 50 100 150 200 metres

SCALE - 1:5000

CONTOUR INTERVAL - 20 metres where general slope of ground is more than 50%.
- 10 metres where general slope of ground is less than 50%.

SITE PLAN

inches 0 1 2
0 1 2 3 4 5 centimetres

BRITISH COLUMBIA GEOLOGICAL SURVEY

This reference scale bar has been added to the original image. It was scaled at the same rate as the image, therefore it can be used as a reference for the original size.

SURF INLET MINES LTD.	DATE DEC. 1986
	PROJ. NO. 62502
	APPROVED
TAILING DISPOSAL SITE ALTERNATIVES 825979	NO. 1
STEFFEN ROBERTSON & KIRSTEN, Consulting Engineers	