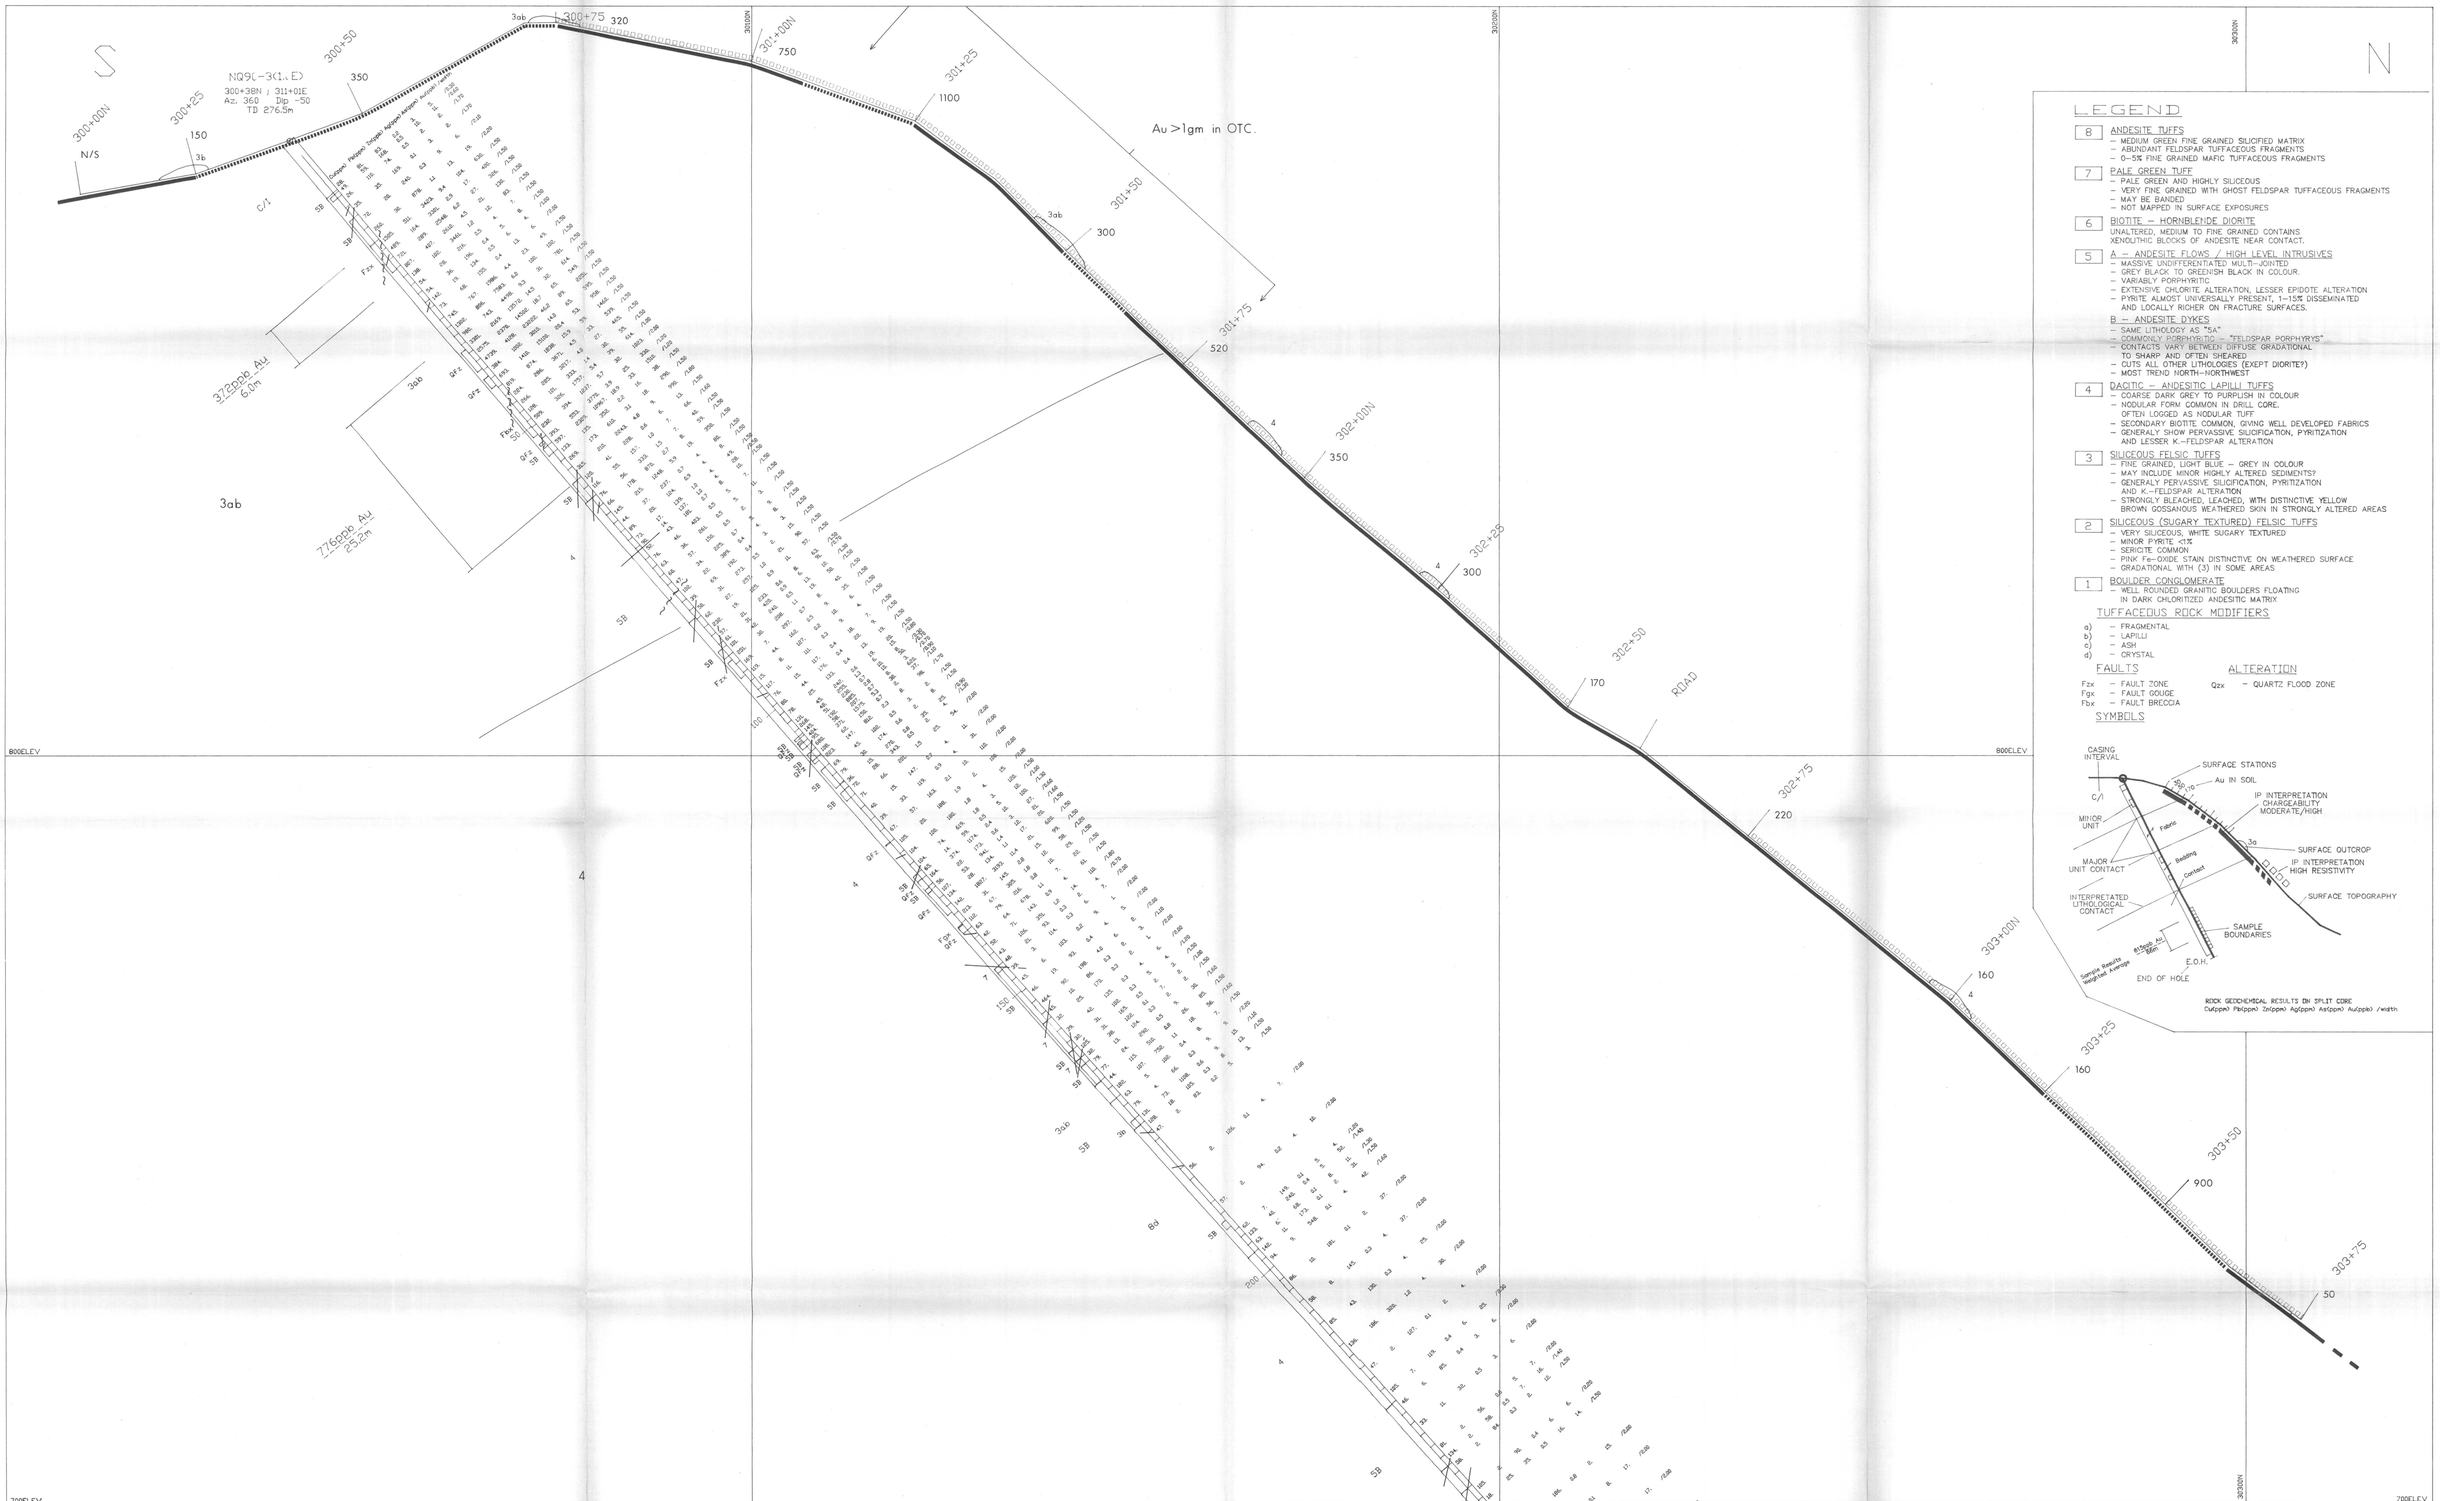

SECTION LOOKING WEST

noranda
NORANDA EXPLORATION CO. LTD.

REVISED	QUET PROJECT
	SOUTHRIDGE ZONE
	SECTION 311+00E
	DDH NQ90-3 GEOLOGY AND GEOCHEMISTRY
PROJ.No. 186	SURVEY BY: R.G.W. DATE: NOVEMBER 26, 1990
N.T.S. 92G/09	DRAWN BY: GMS/AutoCAD (R. Wilson) SCALE: 1:300
DWG.No. 30	NORANDA EXPLORATION COMPANY, LIMITED
	OFFICE: VANCOUVER, B.C.

826193