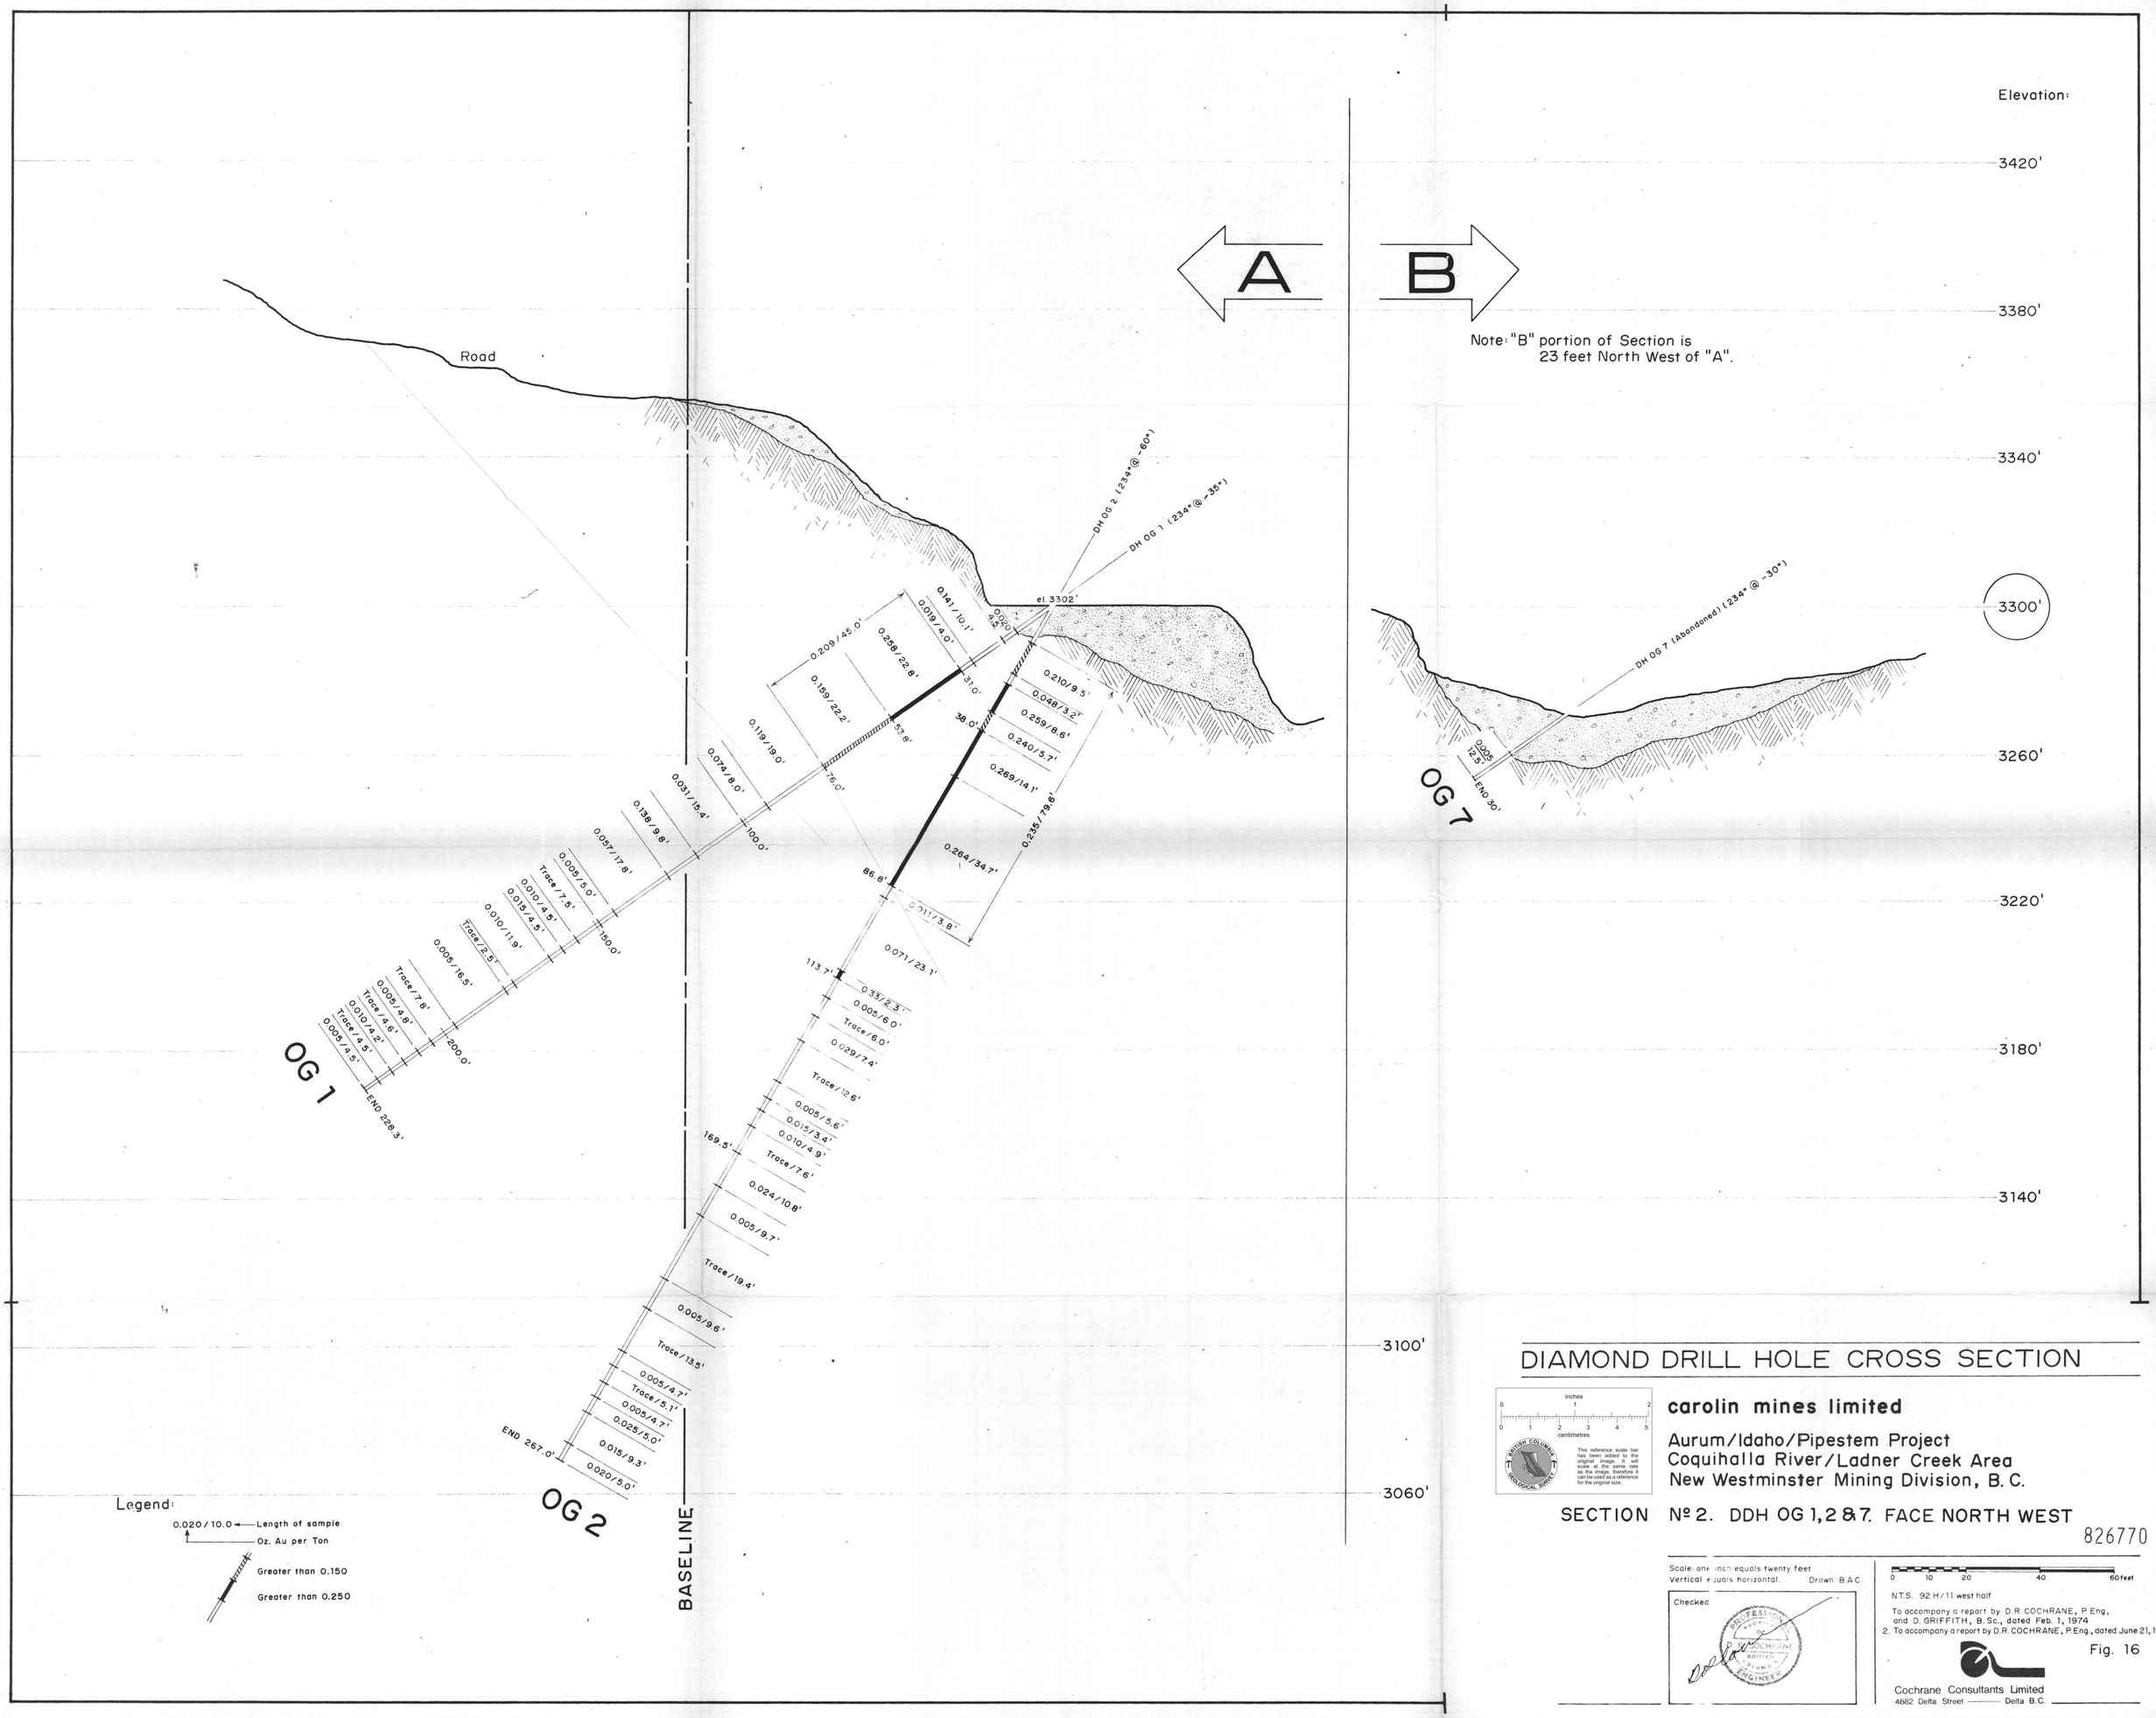

DIAMOND DRILL HOLE CROSS SECTION

carolin mines limited

Aurum/Idaho/Pipestem Project
Coquihalla River/Ladner Creek Area
New Westminster Mining Division, B. C.

SECTION Nº 2. DDH OG 1, 2 & 7. FACE NORTH WEST

826770

Scale: one inch equals twenty feet
Vertical equals horizontal. Drawn: B.A.C.

Checked

0 10 20 40 60 feet

N.T.S. 92 H/11 west half

To accompany a report by D.R. COCHRANE, P.Eng, and D. GRIFFITH, B.Sc., dated Feb. 1, 1974
2. To accompany a report by D.R. COCHRANE, P.Eng., dated June 21, 1974

Fig. 16

Cochrane Consultants Limited
4662 Delta Street —— Delta B.C.