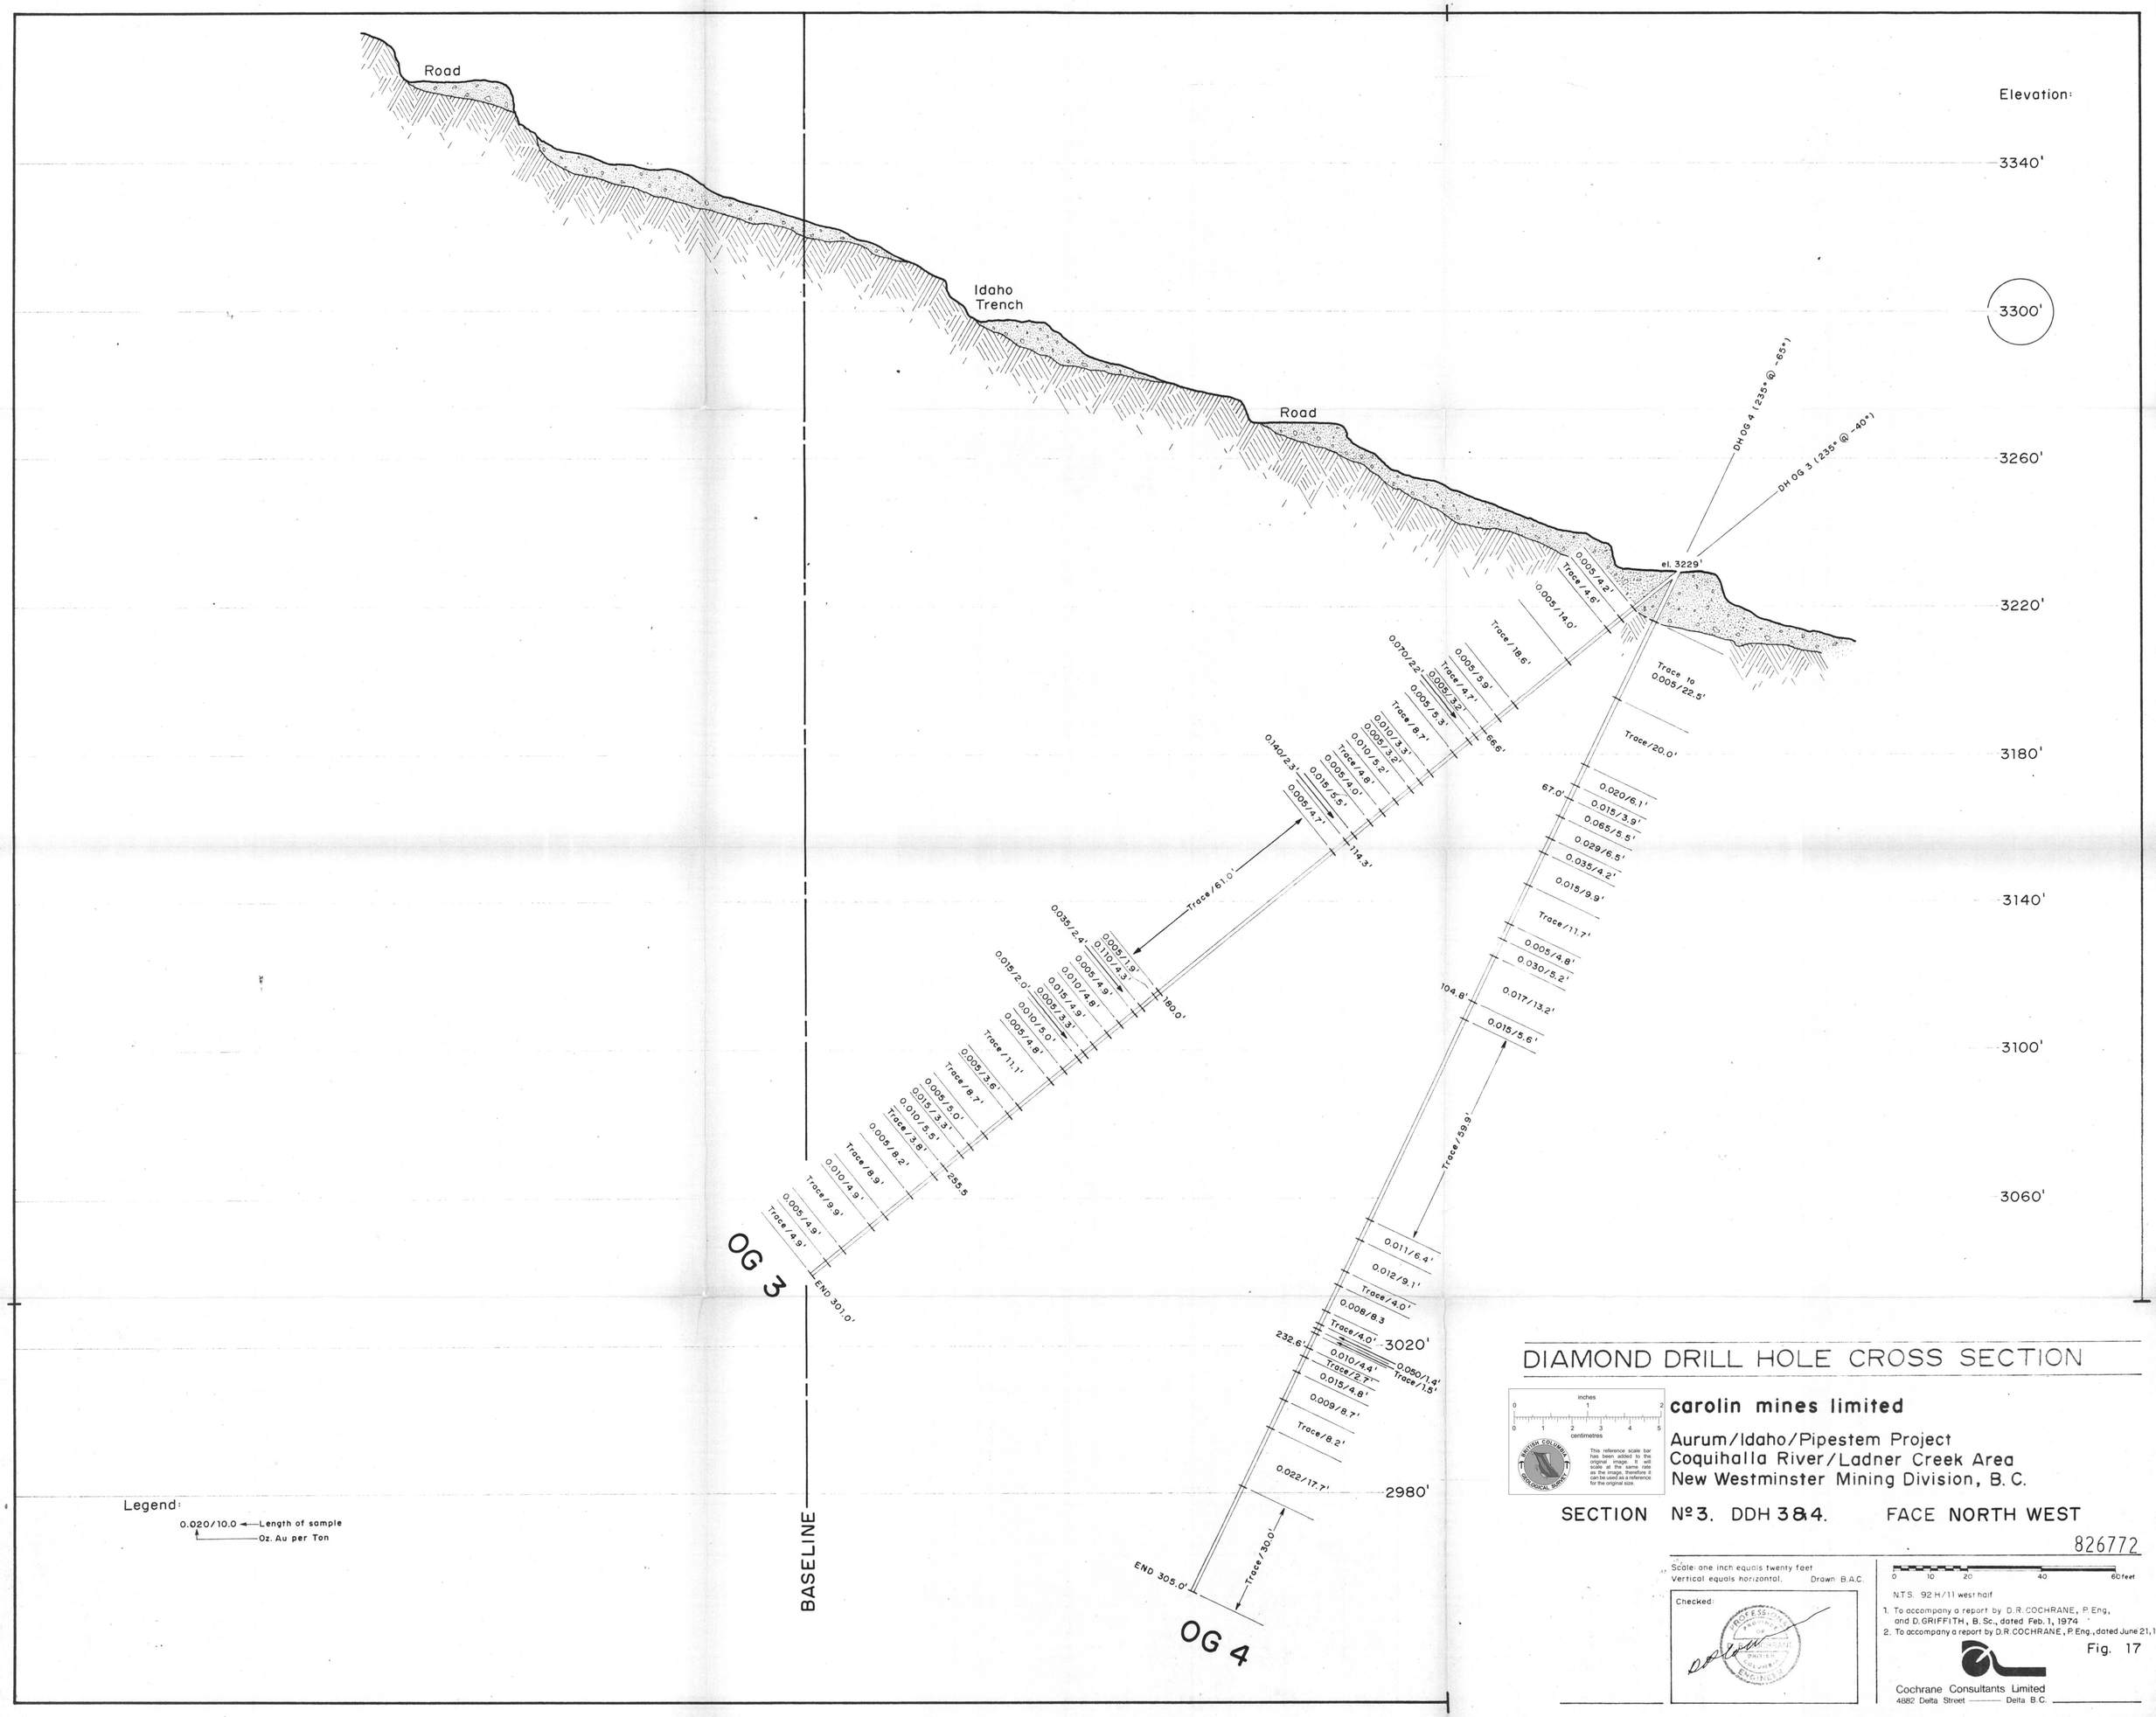

DIAMOND DRILL HOLE CROSS SECTION

carolin mines limited

Aurum/Idaho/Pipestem Project
Coquihalla River/Ladner Creek Area
New Westminster Mining Division, B.C.

SECTION №3. DDH 3&4. FACE NORTH WEST

826772

Scale: one inch equals twenty feet
Vertical equals horizontal. Drawn: B.A.C.

Checked:

0 10 20 40 60 feet

N.T.S. 92 H/11 west half

1. To accompany a report by D.R. COCHRANE, P. Eng., and D. GRIFFITH, B. Sc., dated Feb. 1, 1974
2. To accompany a report by D.R. COCHRANE, P. Eng., dated June 21, 1974.

Fig. 17

Cochrane Consultants Limited
4882 Delta Street —— Delta B.C.