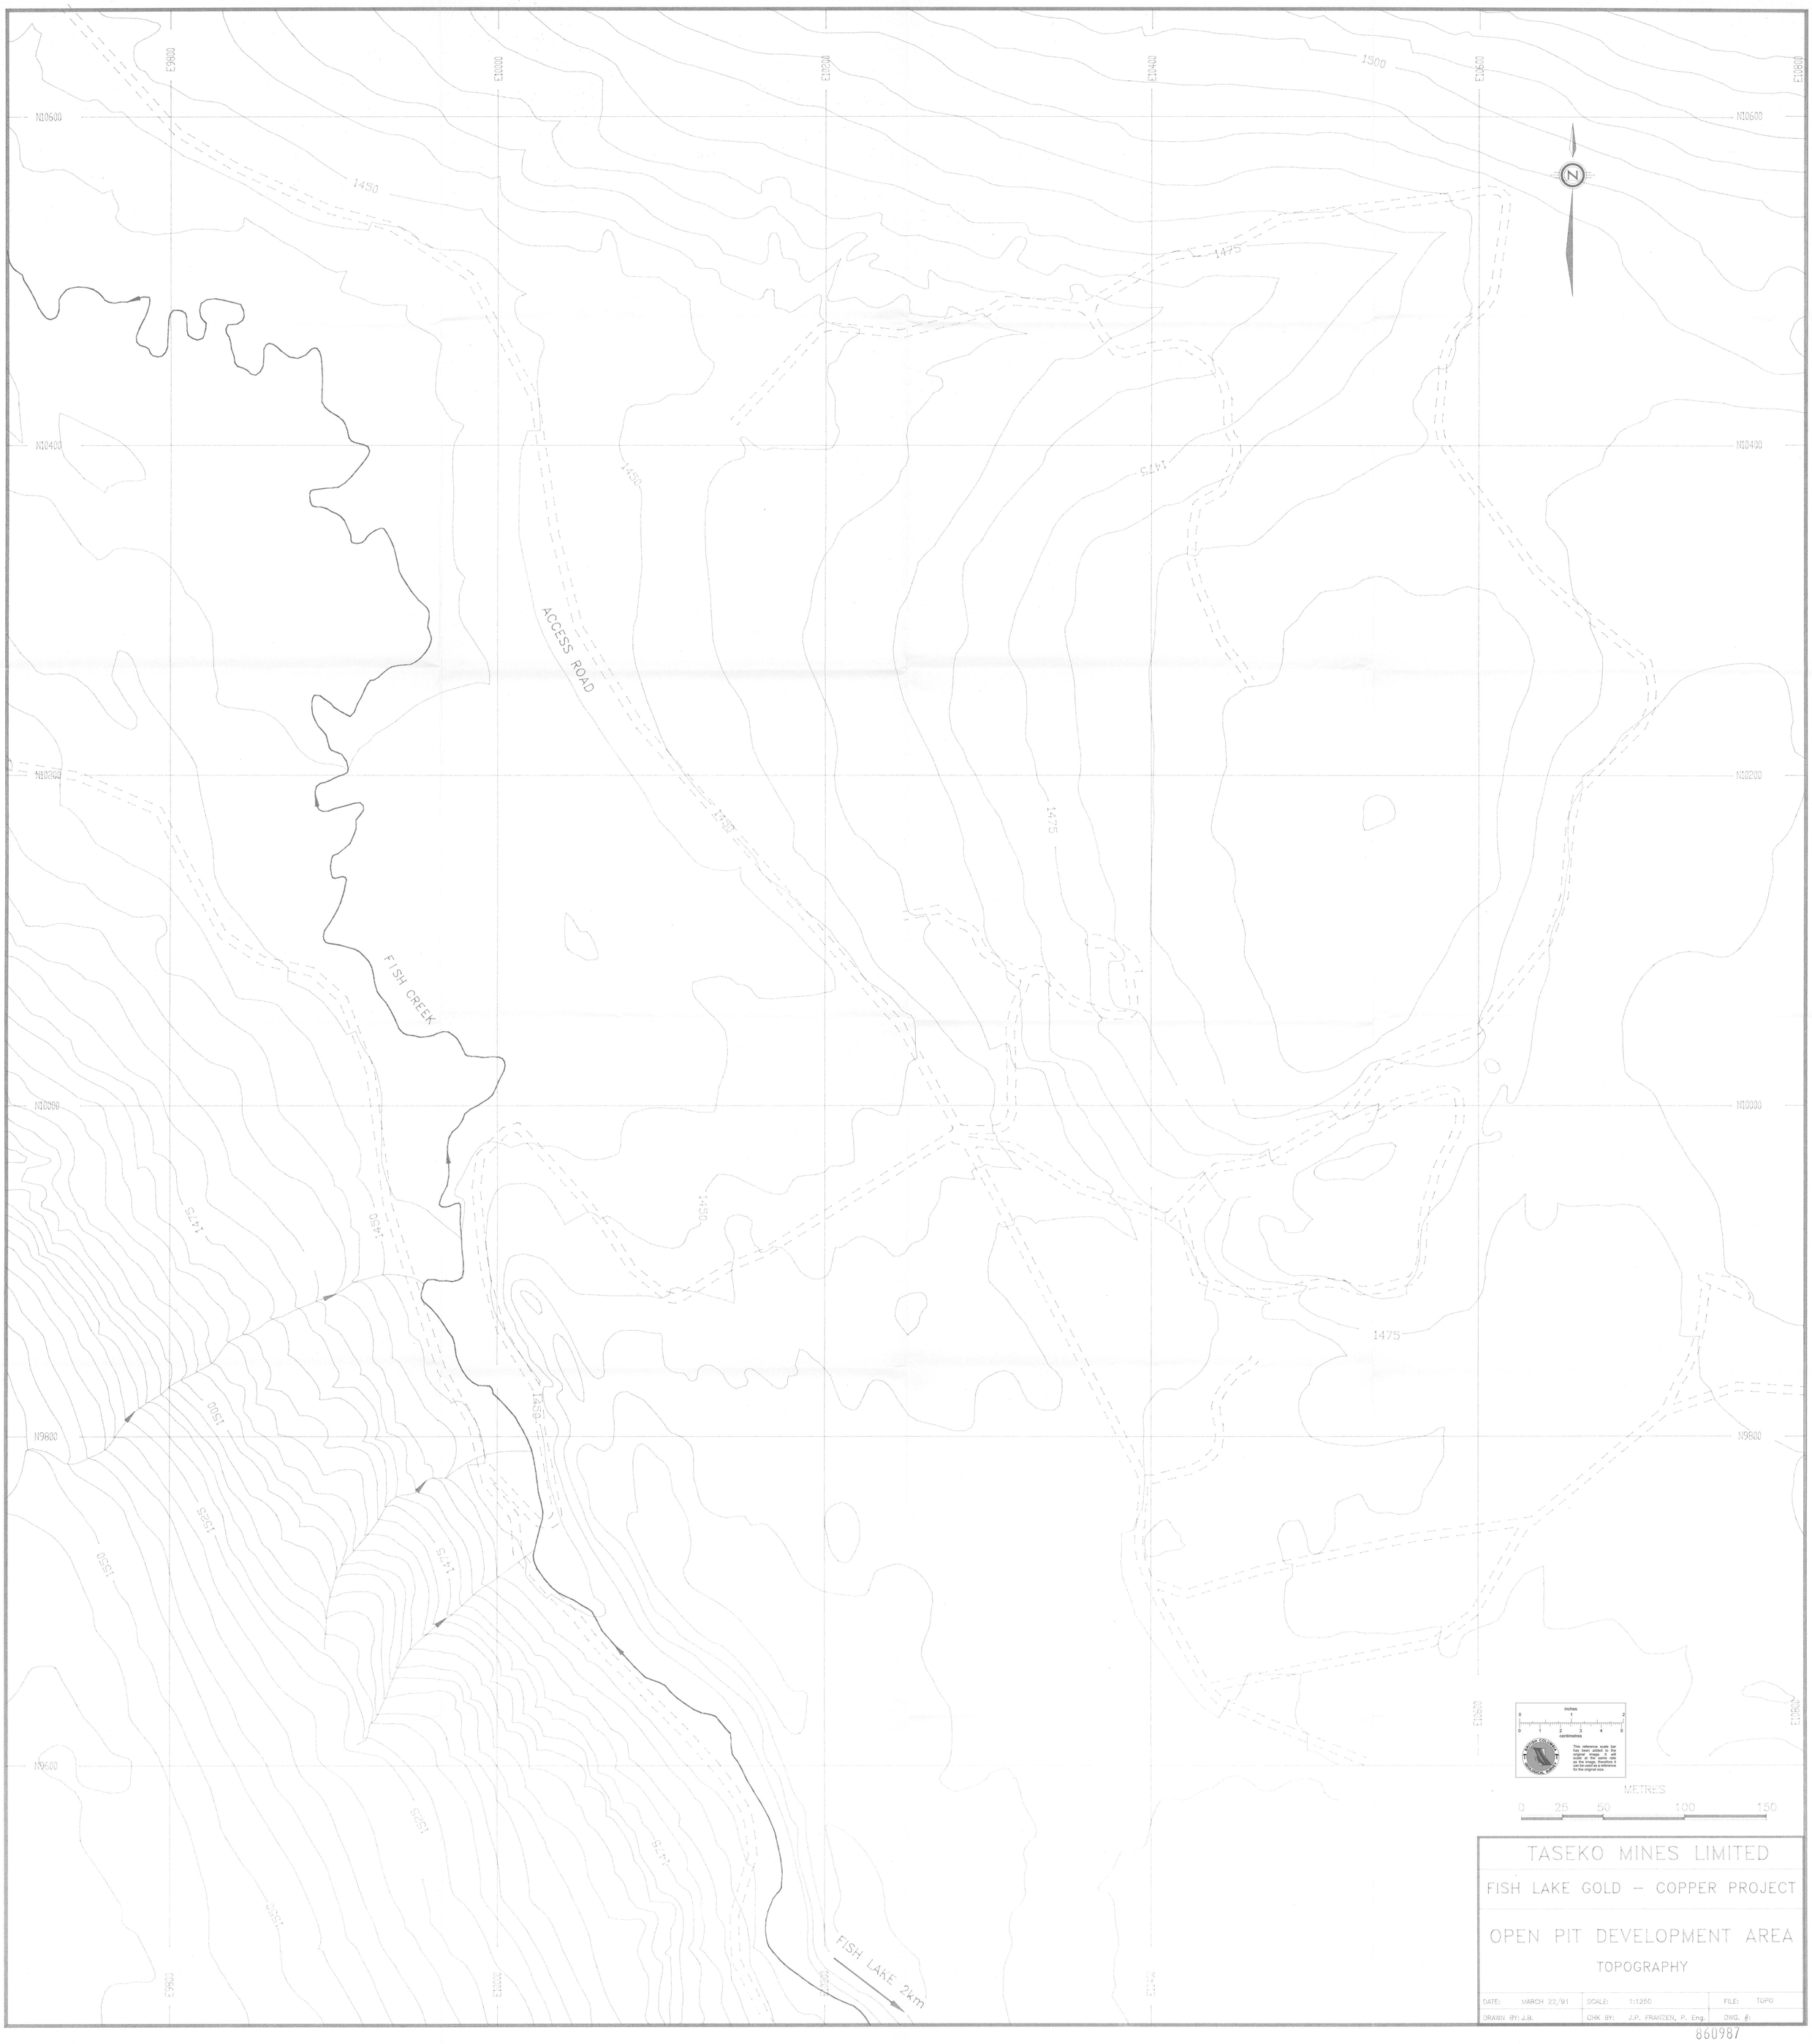
N10600
N10400
N10200
N10000
N9800
N9600
E9800
E10000
E10200
E10400
E10600
E10800
1500
1450
1475
ACCESS ROAD
FISH CREEK
1525
1550
FISH LAKE 2km
N
inches
0 1 2
0 1 2 3 4 5
centimetres
BRITISH COLUMBIA
This reference scale bar has been added to the original image. It will scale at the same rate as the image, therefore it can be used as a reference for the original size.
METRES
0 25 50 100 150
TASEKO MINES LIMITED
FISH LAKE GOLD – COPPER PROJECT
OPEN PIT DEVELOPMENT AREA
TOPOGRAPHY
DATE: MARCH 22/91
SCALE: 1:1250
FILE: TOPO
DRAWN BY: J.B.
CHK BY: J.P. FRANZEN, P. Eng.
DWG. #:

860987