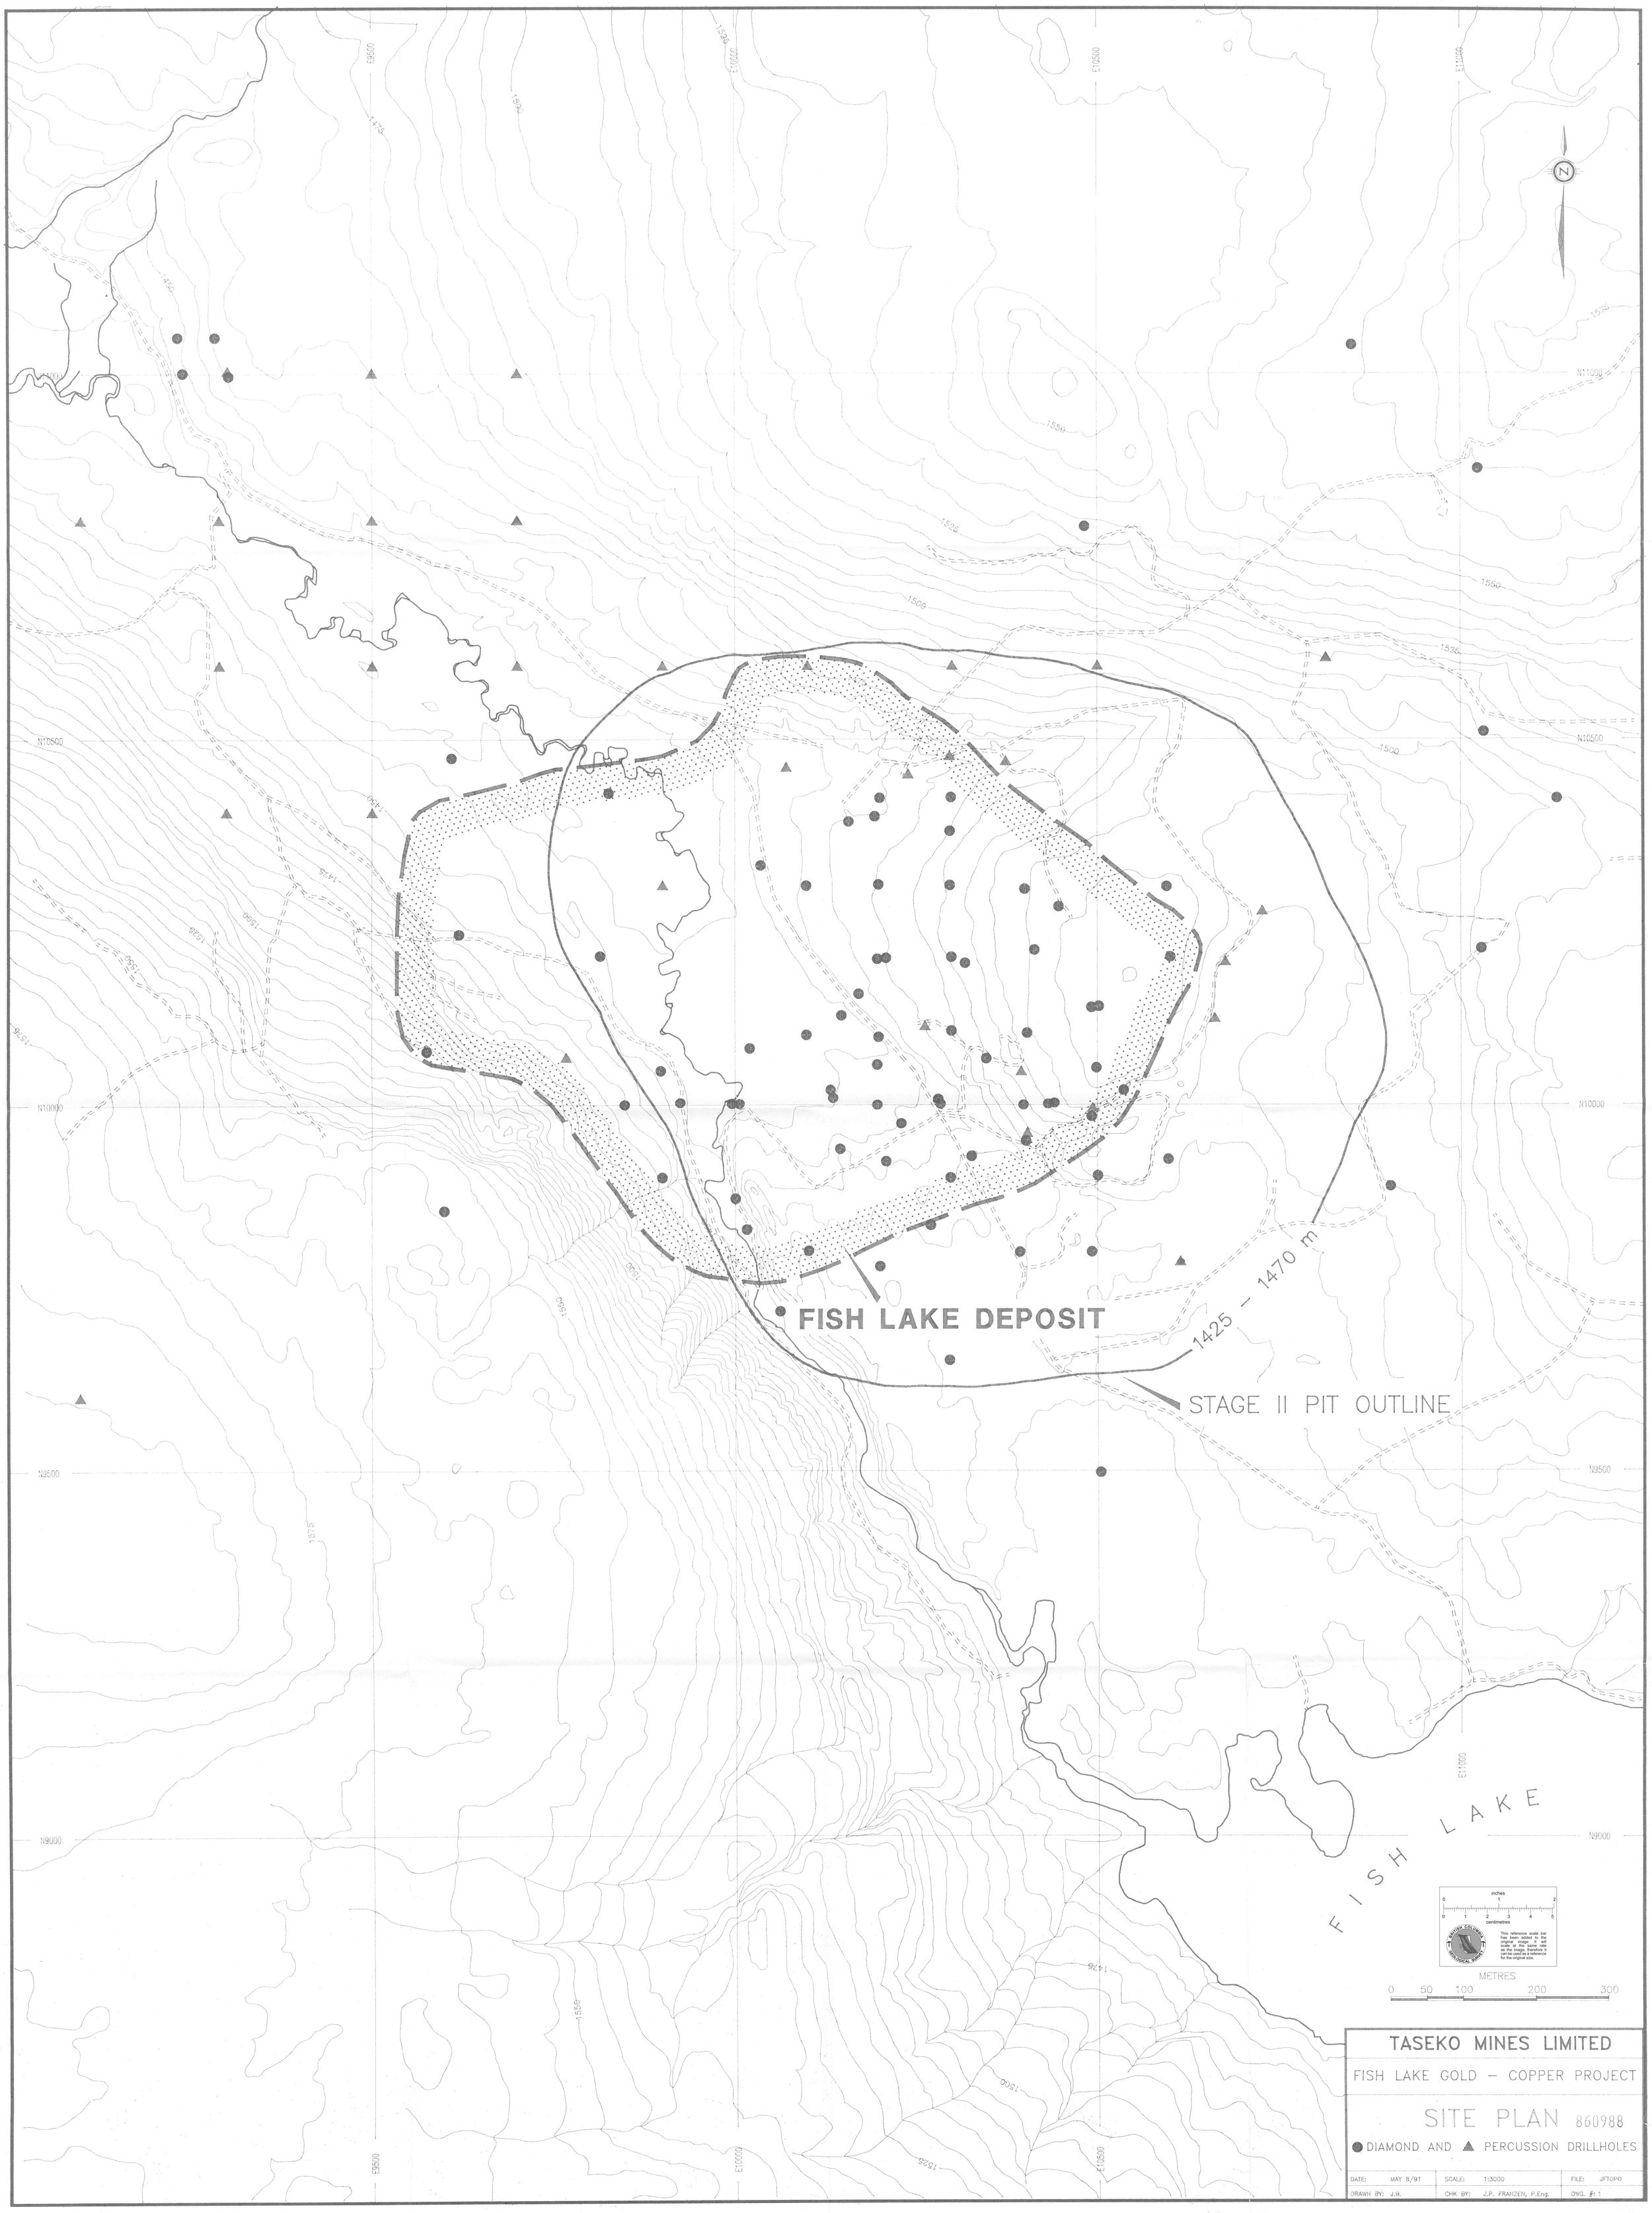
FISH LAKE DEPOSIT
1425 – 1470 m
STAGE II PIT OUTLINE
FISH LAKE
N
N11000
N10500
N10000
N9500
N9000
E9500
E10000
E10500
E11000
METRES
0 50 100 200 300
inches
centimetres
This reference scale bar has been added to the original image. It will scale at the same rate as the image, therefore it can be used as a reference for the original size.
TASEKO MINES LIMITED
FISH LAKE GOLD – COPPER PROJECT
SITE PLAN 860988
DIAMOND AND PERCUSSION DRILLHOLES
DATE: MAY 8/91
SCALE: 1:3000
FILE: JFTOPO
DRAWN BY: J.B.
CHK BY: J.P. FRANZEN, P.Eng.
DWG. #: 1