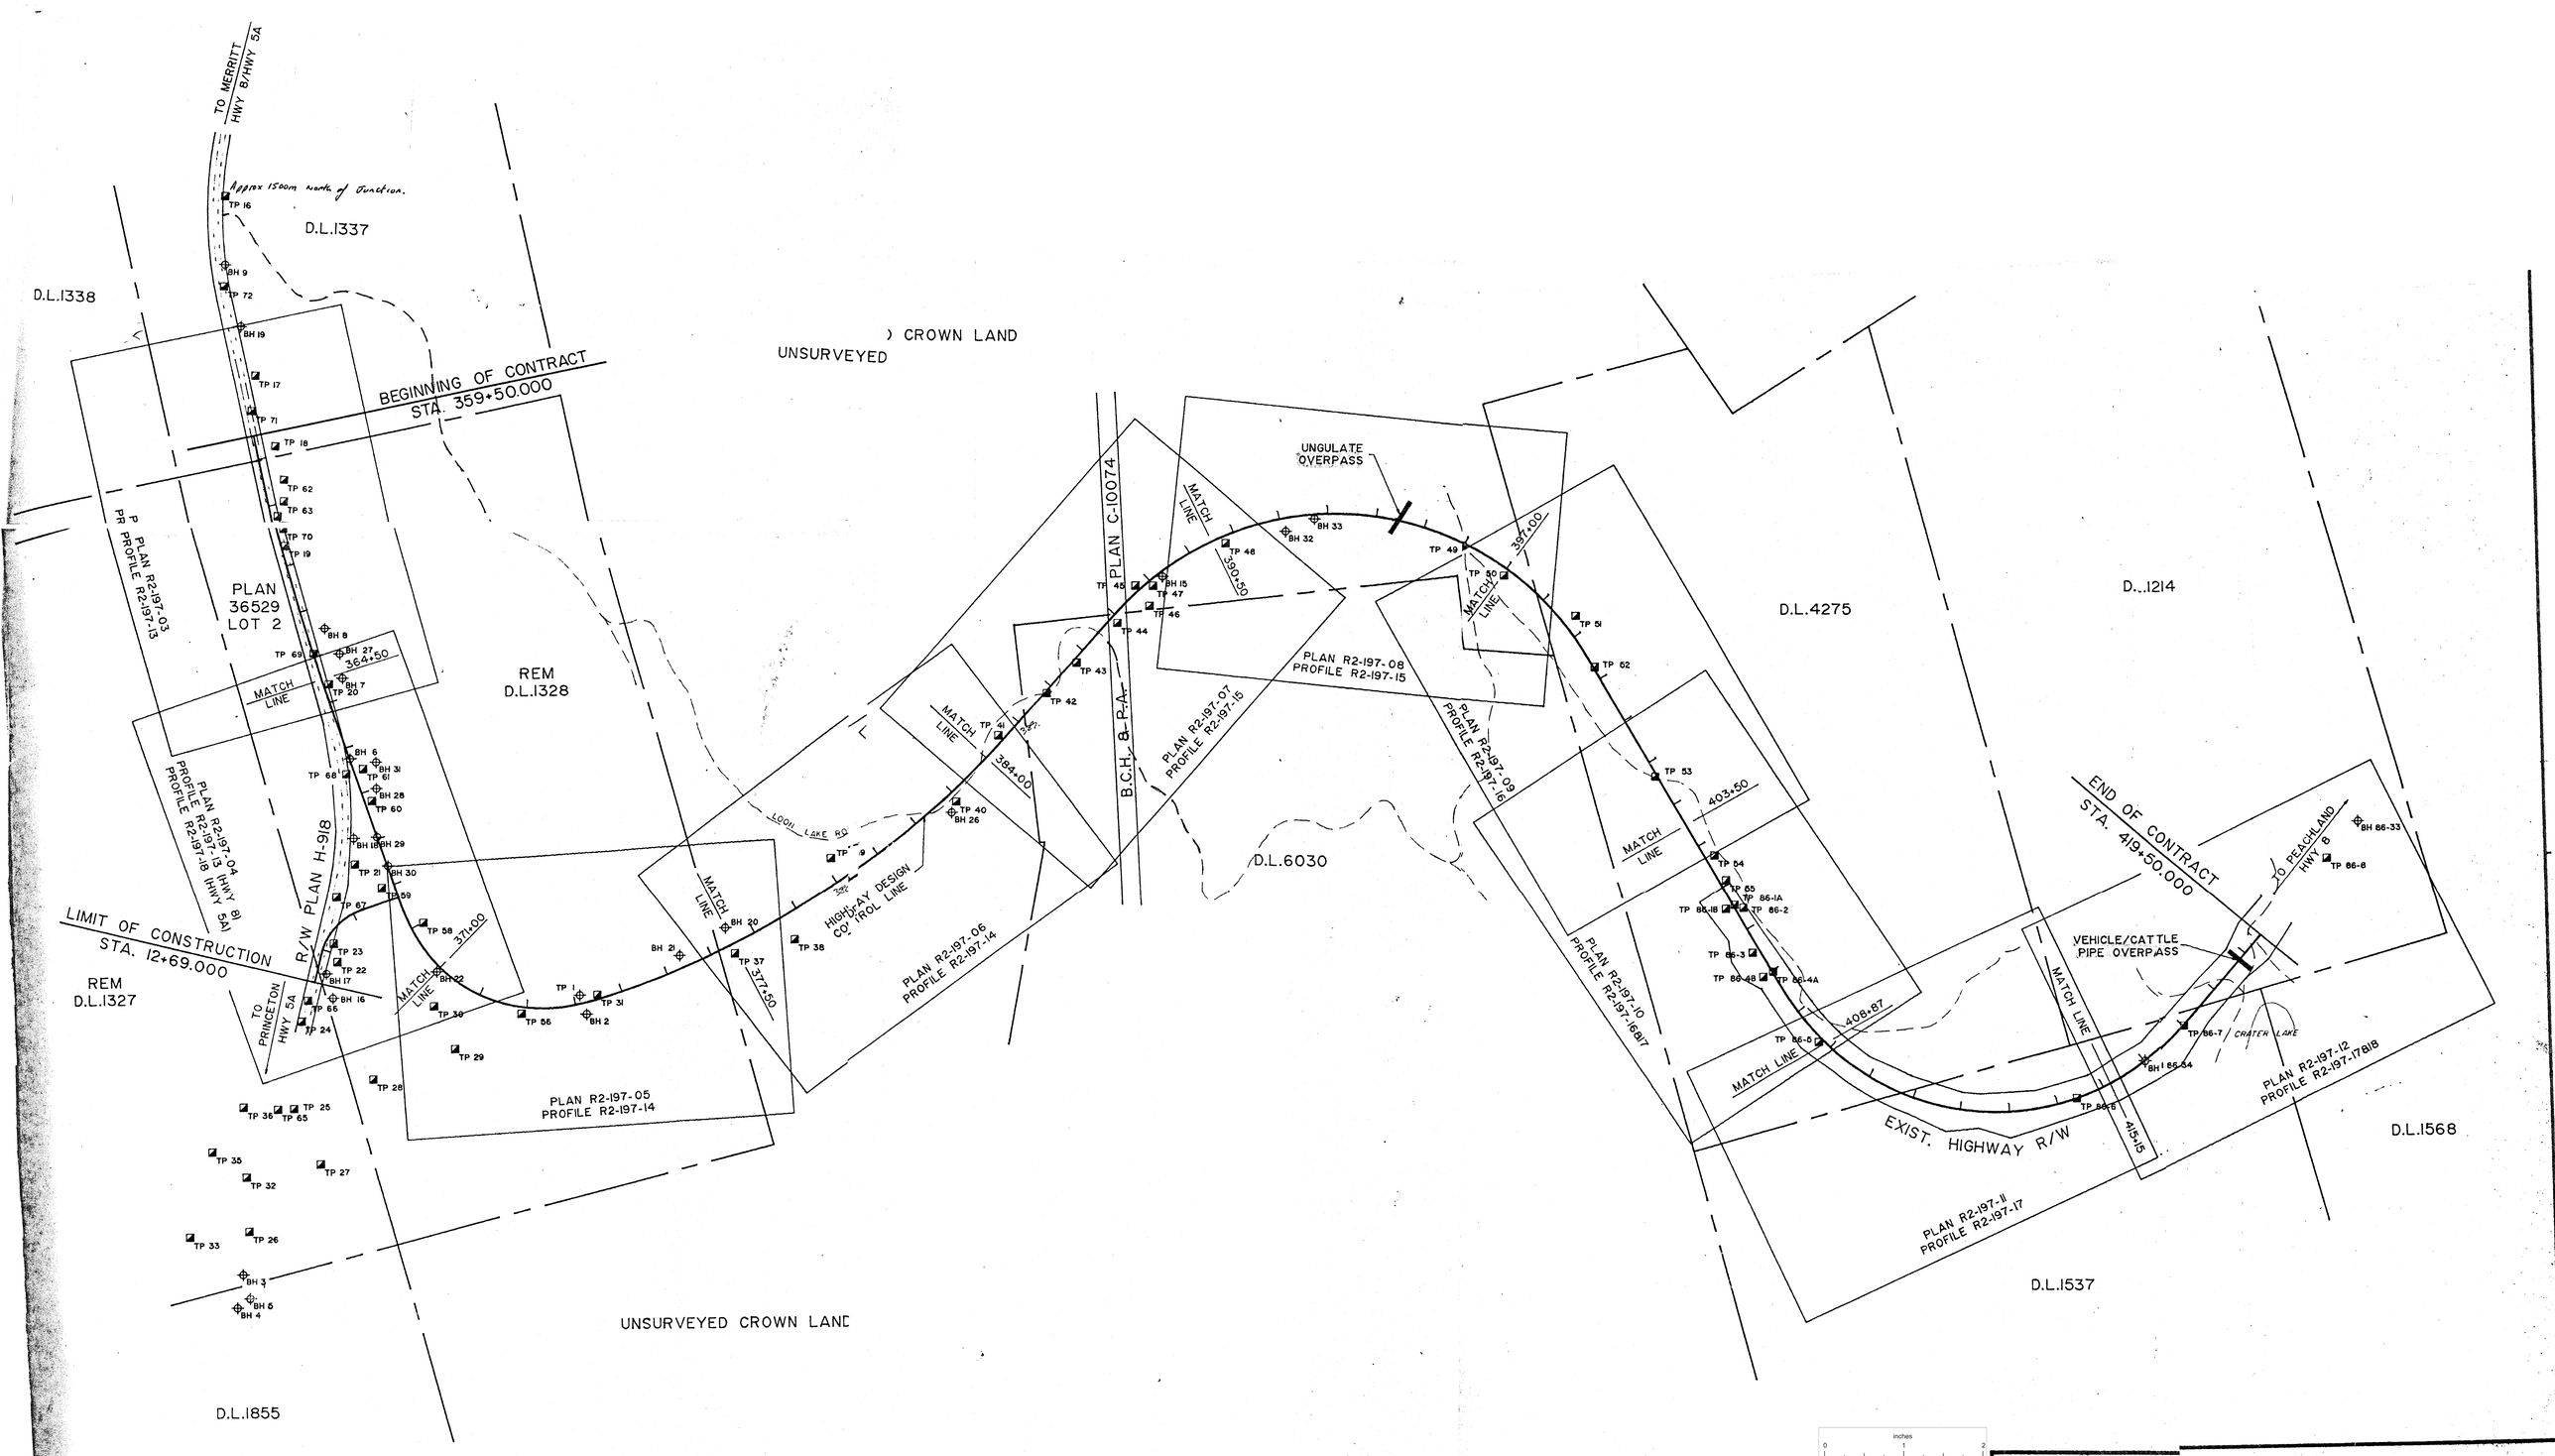

inches

centimetres

This reference scale bar has been added to the original image. It will scale at the same rate as the original, therefore it can be used as a reference for the original size.

BRITISH COLUMBIA GEOLOGICAL SURVEY

PROVINCE OF BRITISH COLUMBIA
MINISTRY OF TRANSPORTATION AND HIGHWAYS
HIGHWAY ENGINEERING BRANCH

SCALE 1:6500

DESIGNED NDA/RJ DATE 89 03 28

CHECKED RJ/NDA DATE 89 03 28

F

KEY PLAN

OKANAGAN CONNECTOR - HIGHWAY 8
ASPEN GROVE TO POTHOLE LAKE

861118

PREPARED UNDER THE SUPER...