862060

PLAN OF UNDERGROUND WORKINGS

FLORENCE SILVER MINE

KOOTENAY DISTRICT. B.C.

SCALE:-1"=40' OCT 14 1924

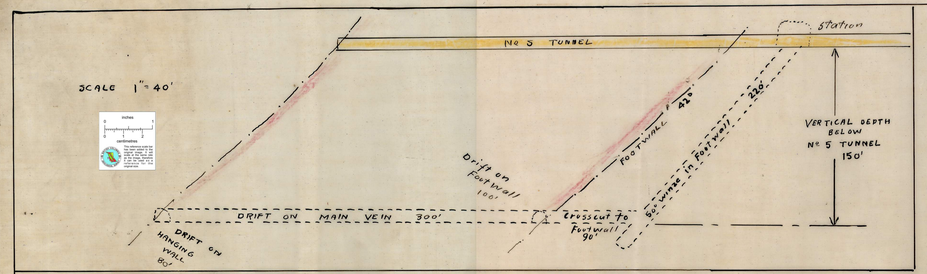

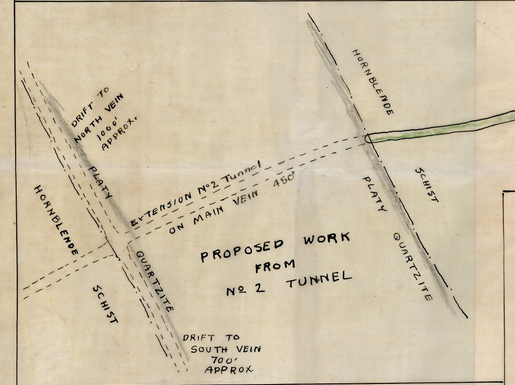

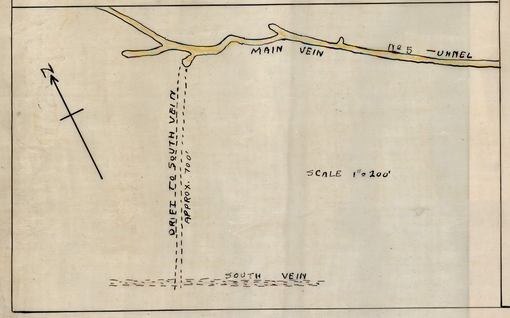

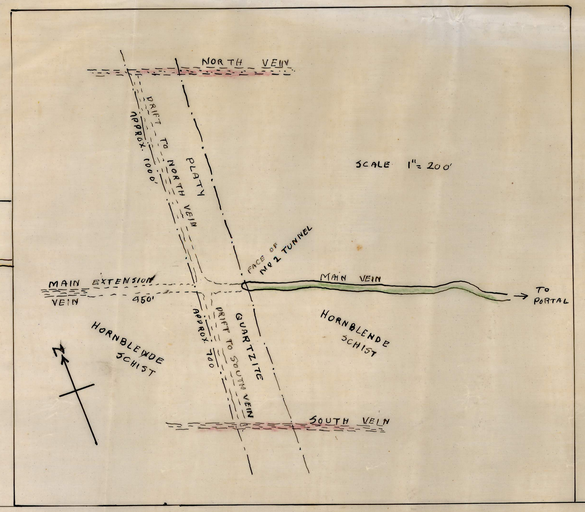

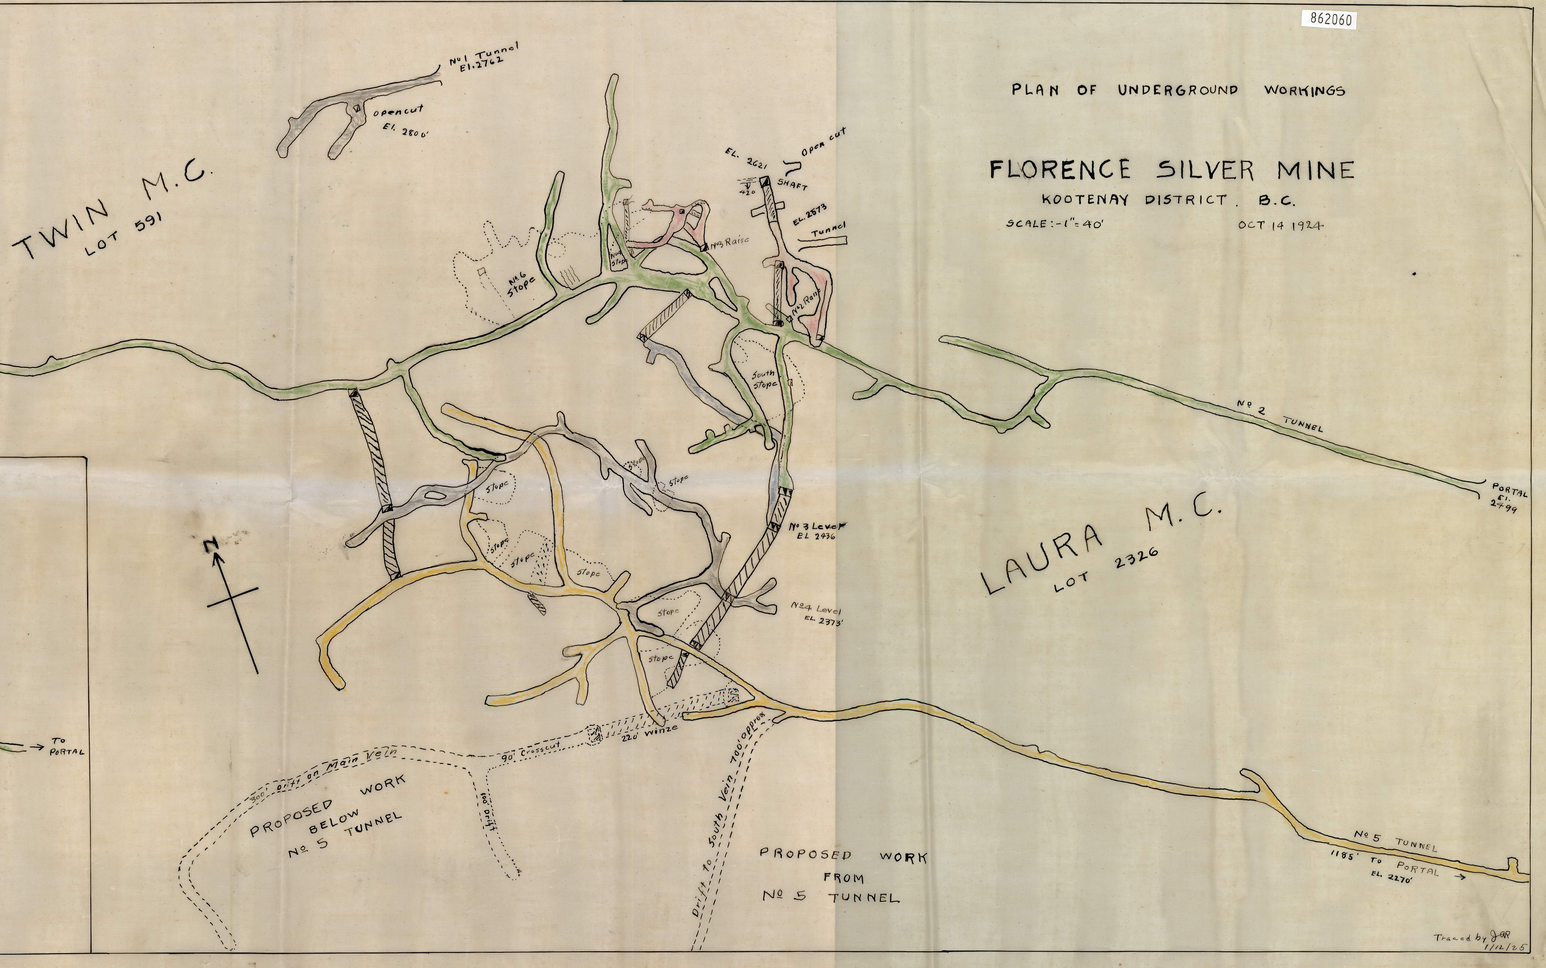

Traced by J.G.R. 7/12/25

Copy of
FLORENCE
MINE PLAN

Scale
1" = 40'

N

R.A.J.
Nov. 1965