


PLAN

SECTION

100m

0

-100m

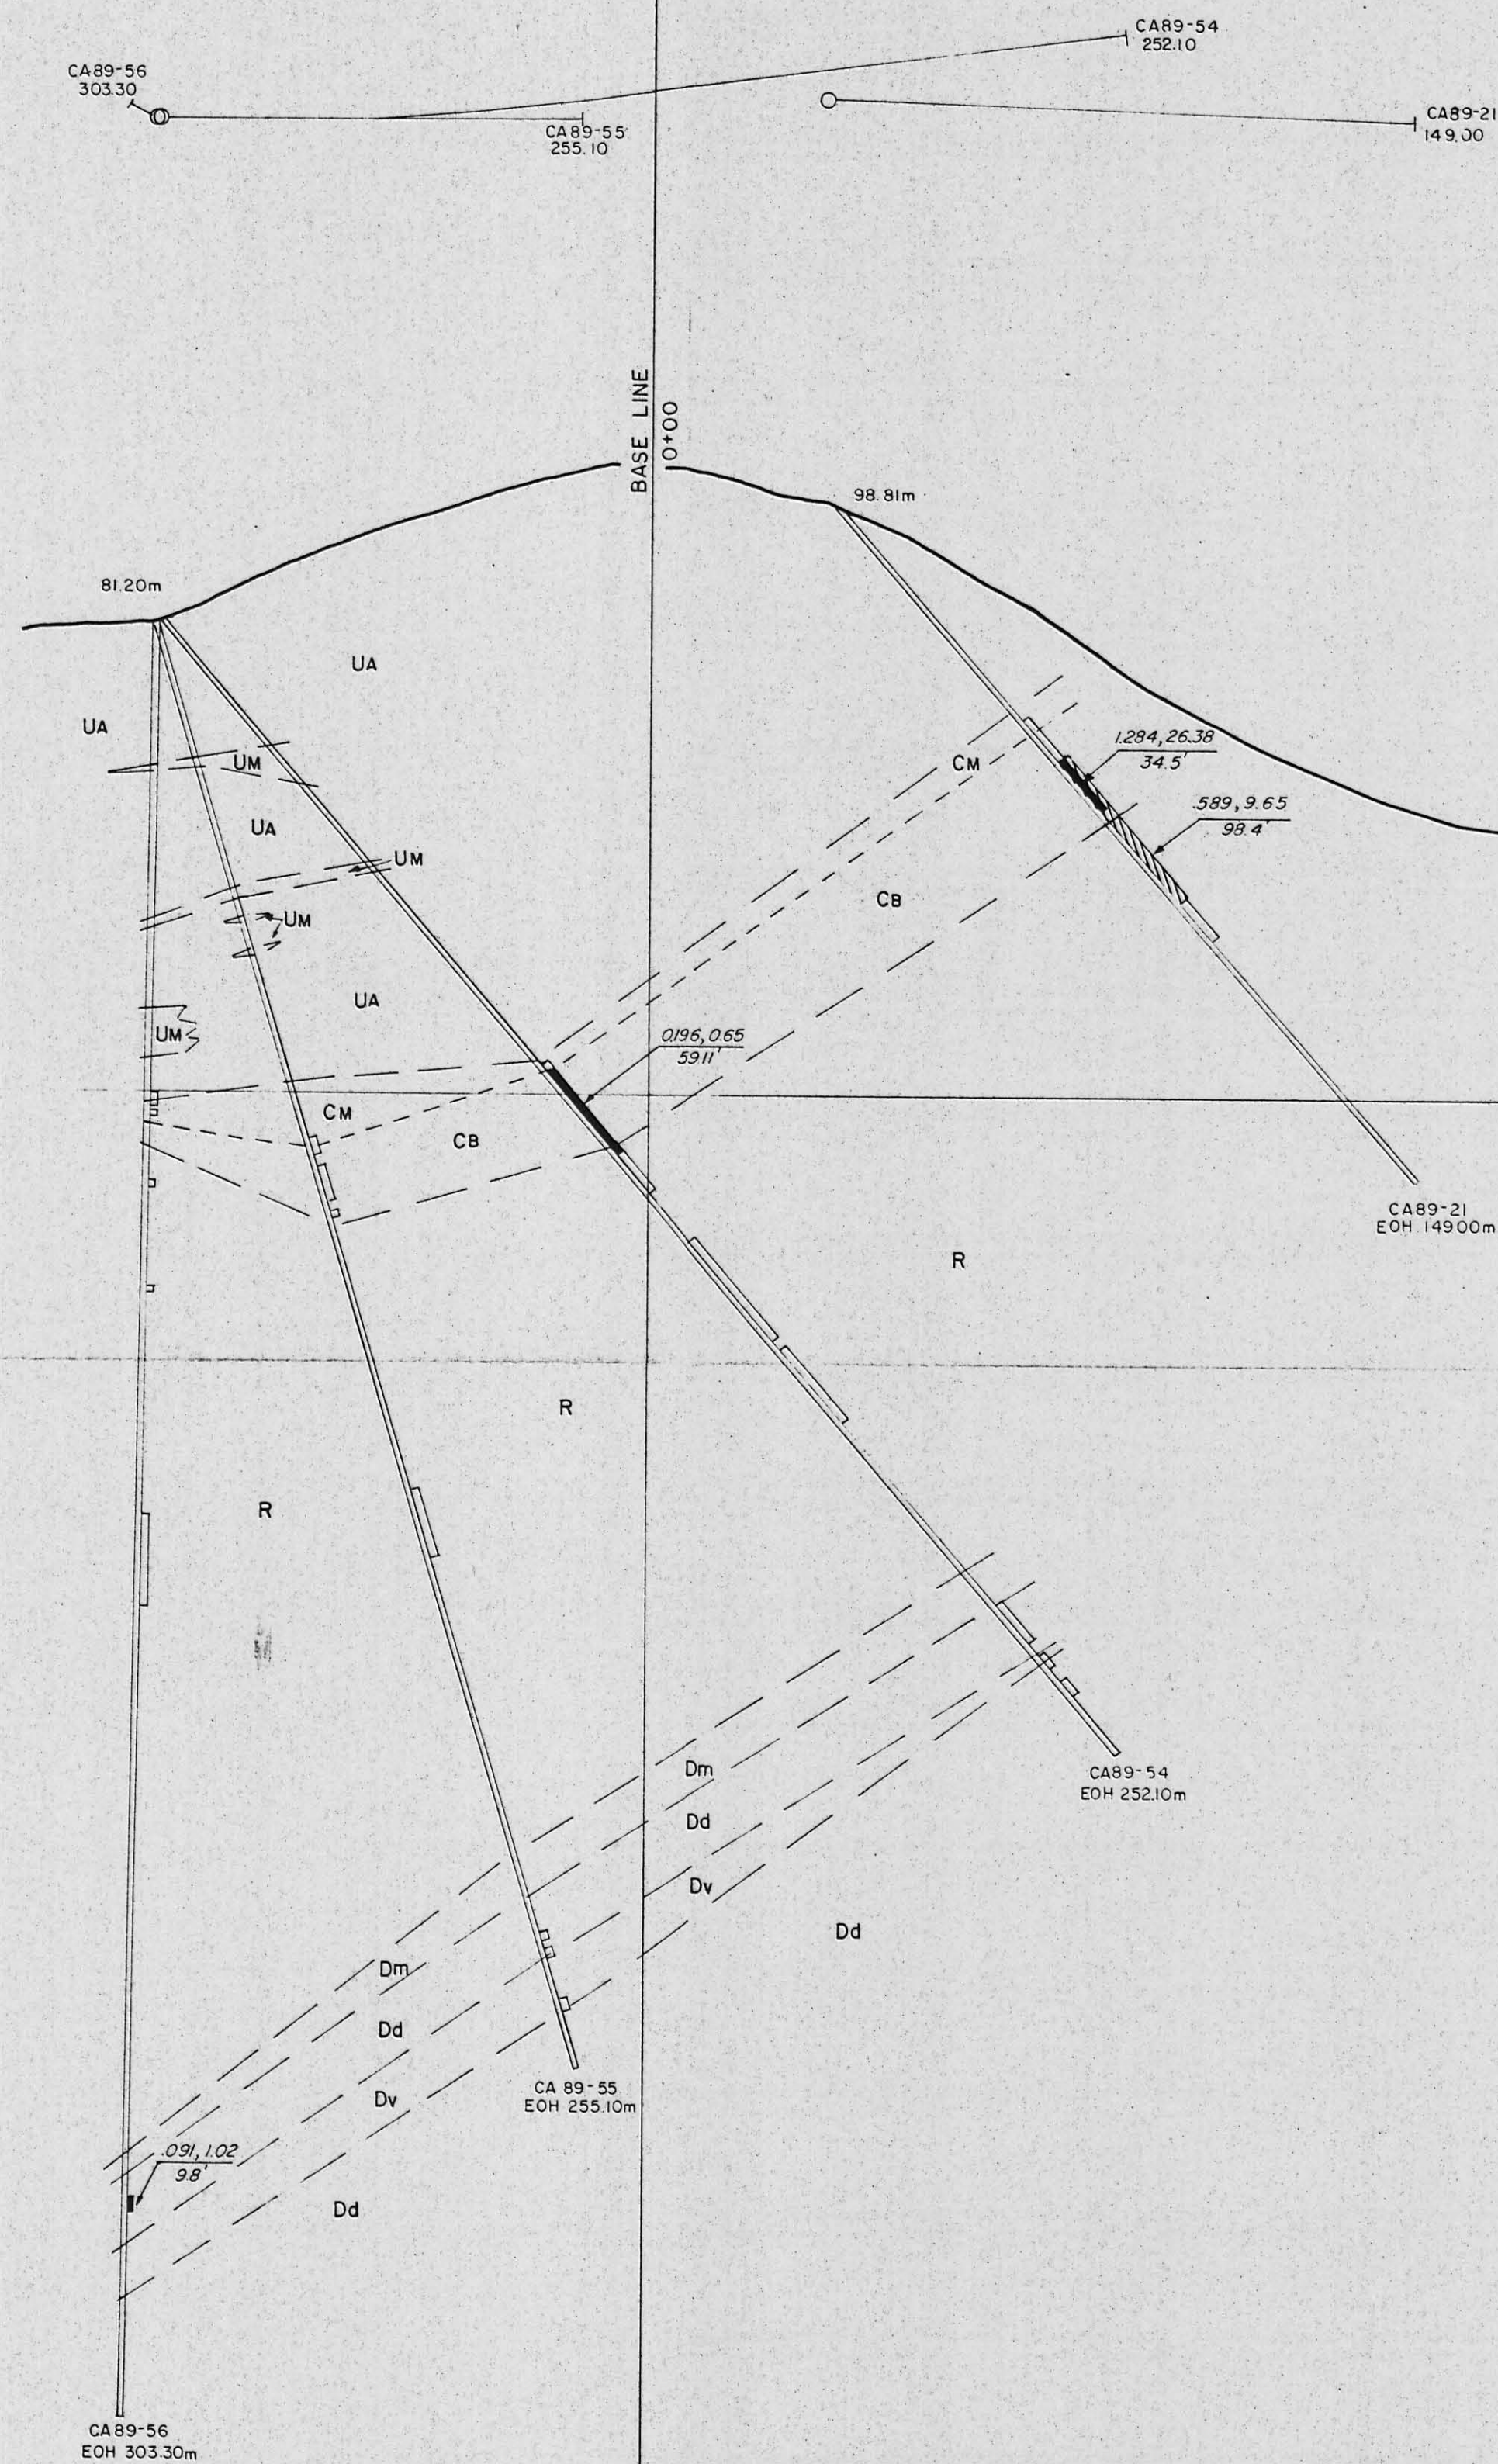

LEGEND:

HANGINGWALL ANDESITE UNIT

- UA ANDESITE FLOW, FLOW BRECCIA
- UM MUDSTONE

CONTACT OR TRANSITION ZONE

- CM MUDSTONE
- CB BRECCIA

FOOTWALL RHYOLITE UNIT

- R RHYOLITE BRECCIA, TUFF

DATUM UNIT



- Dm MUDSTONE, WACKE
- Dv VESICULAR TUFF MARKER
- Dd DACITE TUFF, ASH FLOW TUFF, LITHIC TUFF
- Dc CONGLOMERATE

INTRUSIVE ROCKS

- F FELSITE
- L LATITE

oz/t Au, Ag
feet

> 0.1 oz/t Au

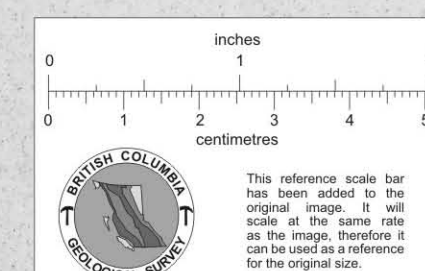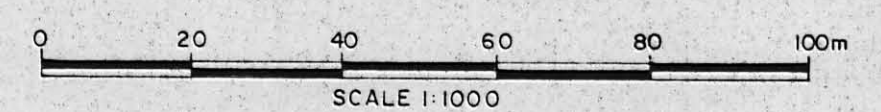

ESKAY CREEK PROJECT
CALPINE RESOURCES INC.
CONSOLIDATED STIKINE SILVER LTD.

By: J.D.B. Date: 05/89

DRILL SECTION 0+50S
D.D.H. CA89-21,54,55,56

LOOKING NORTHEAST

SCALE: 1:1000 DATE: 29/06/89 FIG SK21-7

PRIME EXPLORATIONS LTD.

20819