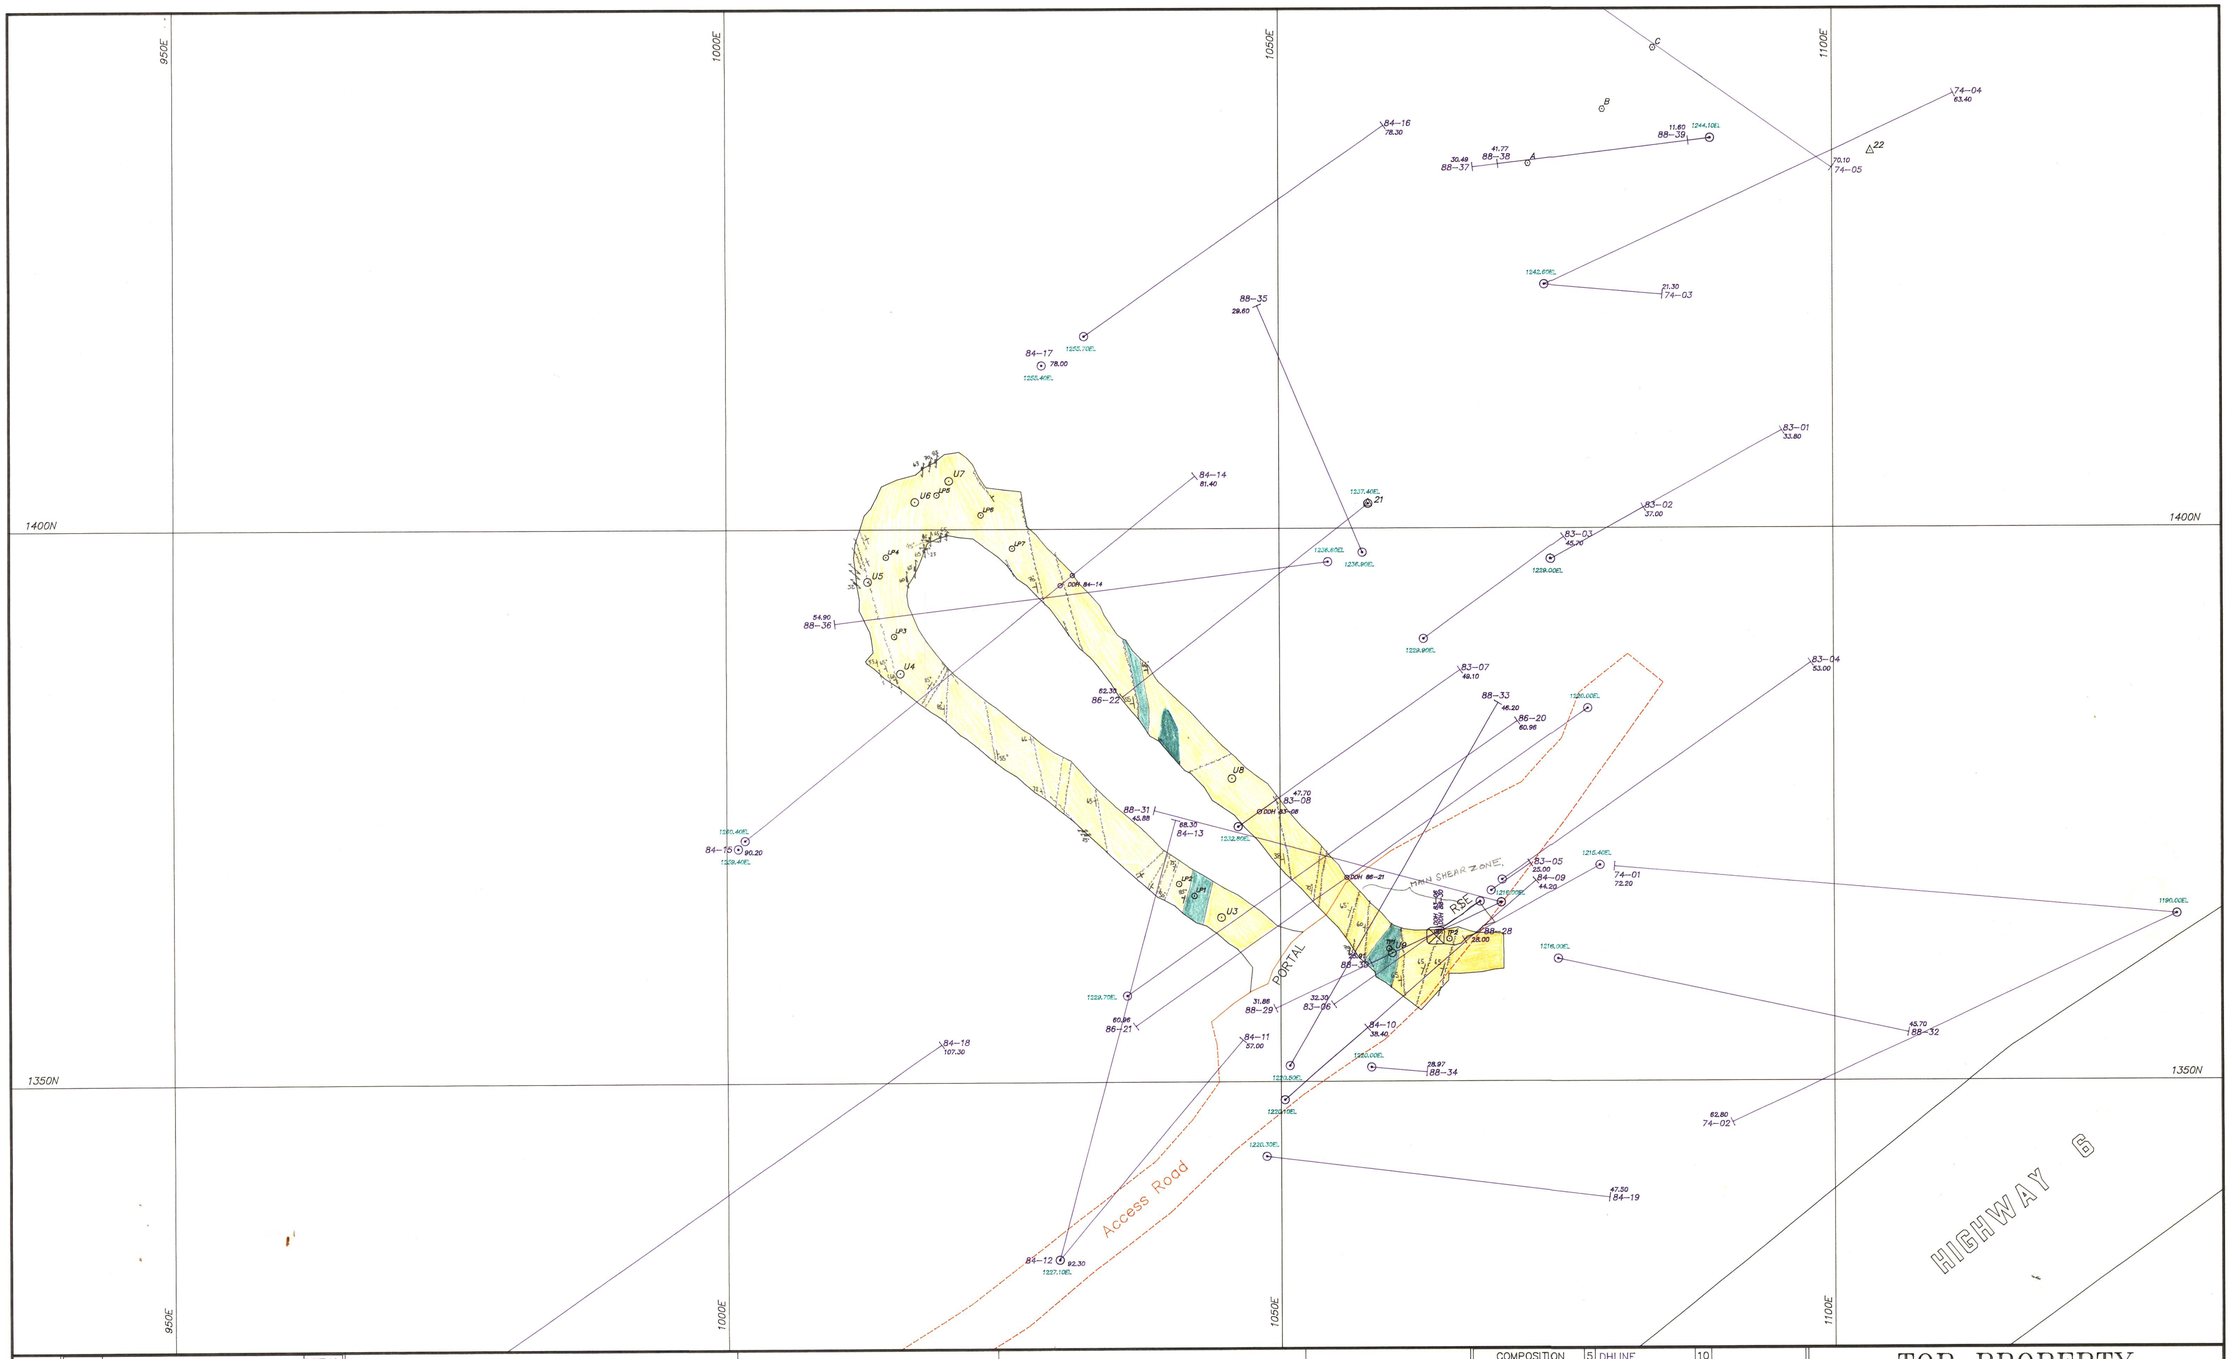

DATE	REVISION	INITIAL
15Oct90	New Drawing	JDW

INTERGREY ENGINEERING

NOTES:

Drill Data including survey, geology & assay logs from Ainsworth-Jenkins Holdings Inc.
Elevations from Aug'90 survey increased by 1092m to conform to prior survey elvations
Recorded drill hole azimuths decreased by 15° to compensate for North direction of Aug'90 survey
Location of DDHs intersected in decline or collared nearby, adjusted

inches 0 1 2
centimetres 0 1 2 3 4 5

BRITISH COLUMBIA GEOLOGICAL SURVEY

This reference scale bar has been added to the original image. It will scale at the same rate as the original image, and can be used as a reference for the original size.

COMPOSITION					
1	BORDER/TITLE	5	DHLINE	10	
2		6		11	
3	Access Road	7	DHELEV	12	
4	HIGHWAY	8		13	
		9	UNDERGROUND	14	

5.0 METRES 0 2.5 5.0 7.5 10.0

Scale 1:250

TOP PROPERTY

SURVEY PLAN
UNDERGROUND EXPLORATION

DATE DRAWN: AUGUST, 1990	SCALE: 1: 250	DWG No:
DRAWN By: J.D.WILLIAMS, P.Eng.	JOB No: TOP PROJECT	02-PLAN
SURVEY By: C.Mark, J.D.Williams	N.T.S: 82L/2E	

021033