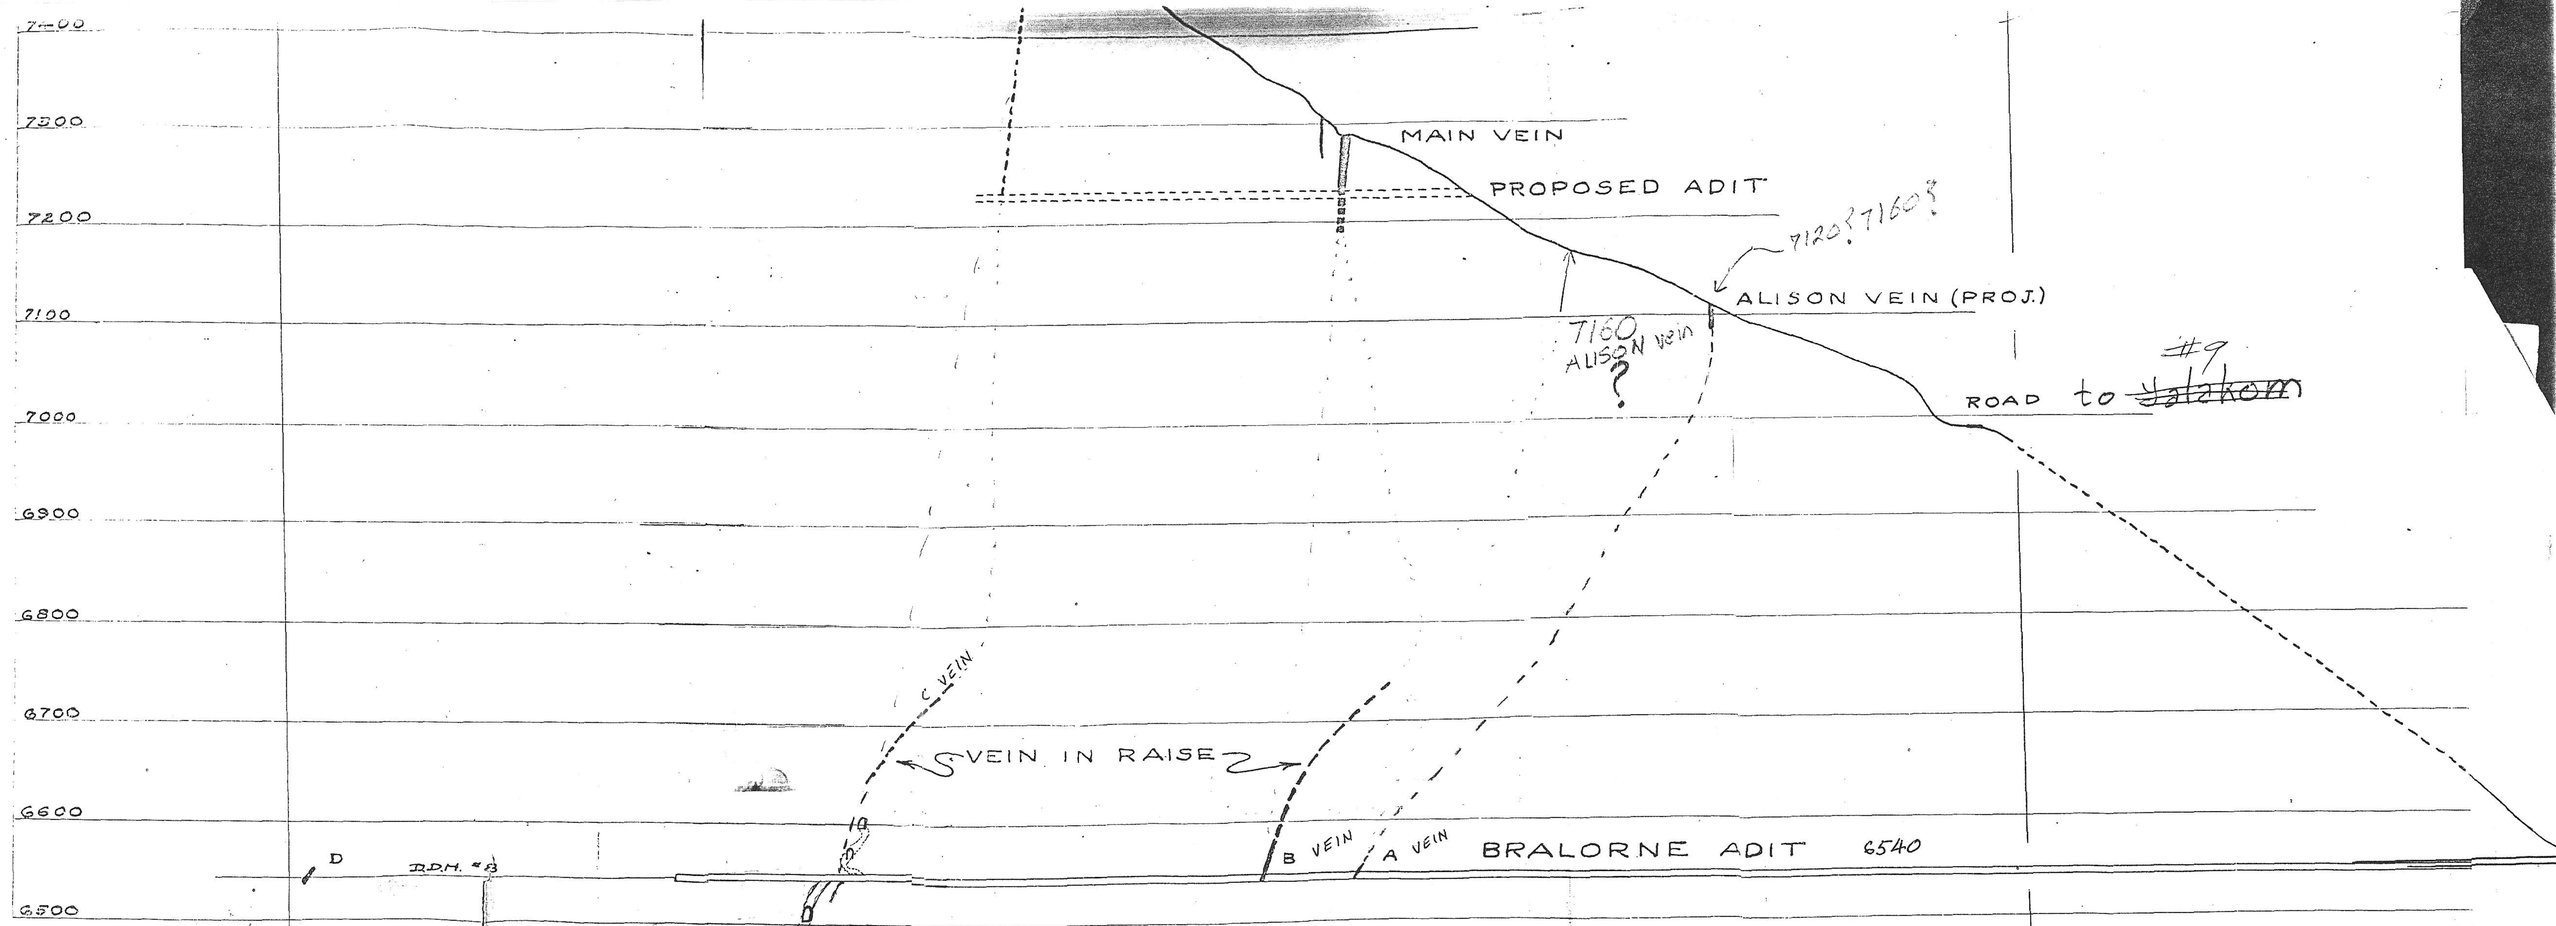

CROSS - SECTION ALONG PROPOSED ADIT

Elizabeth #3
CROWN GRANT
T403

521525

CROWN GRANT
7400

CROWN GRANT
~~#104~~ 7421.