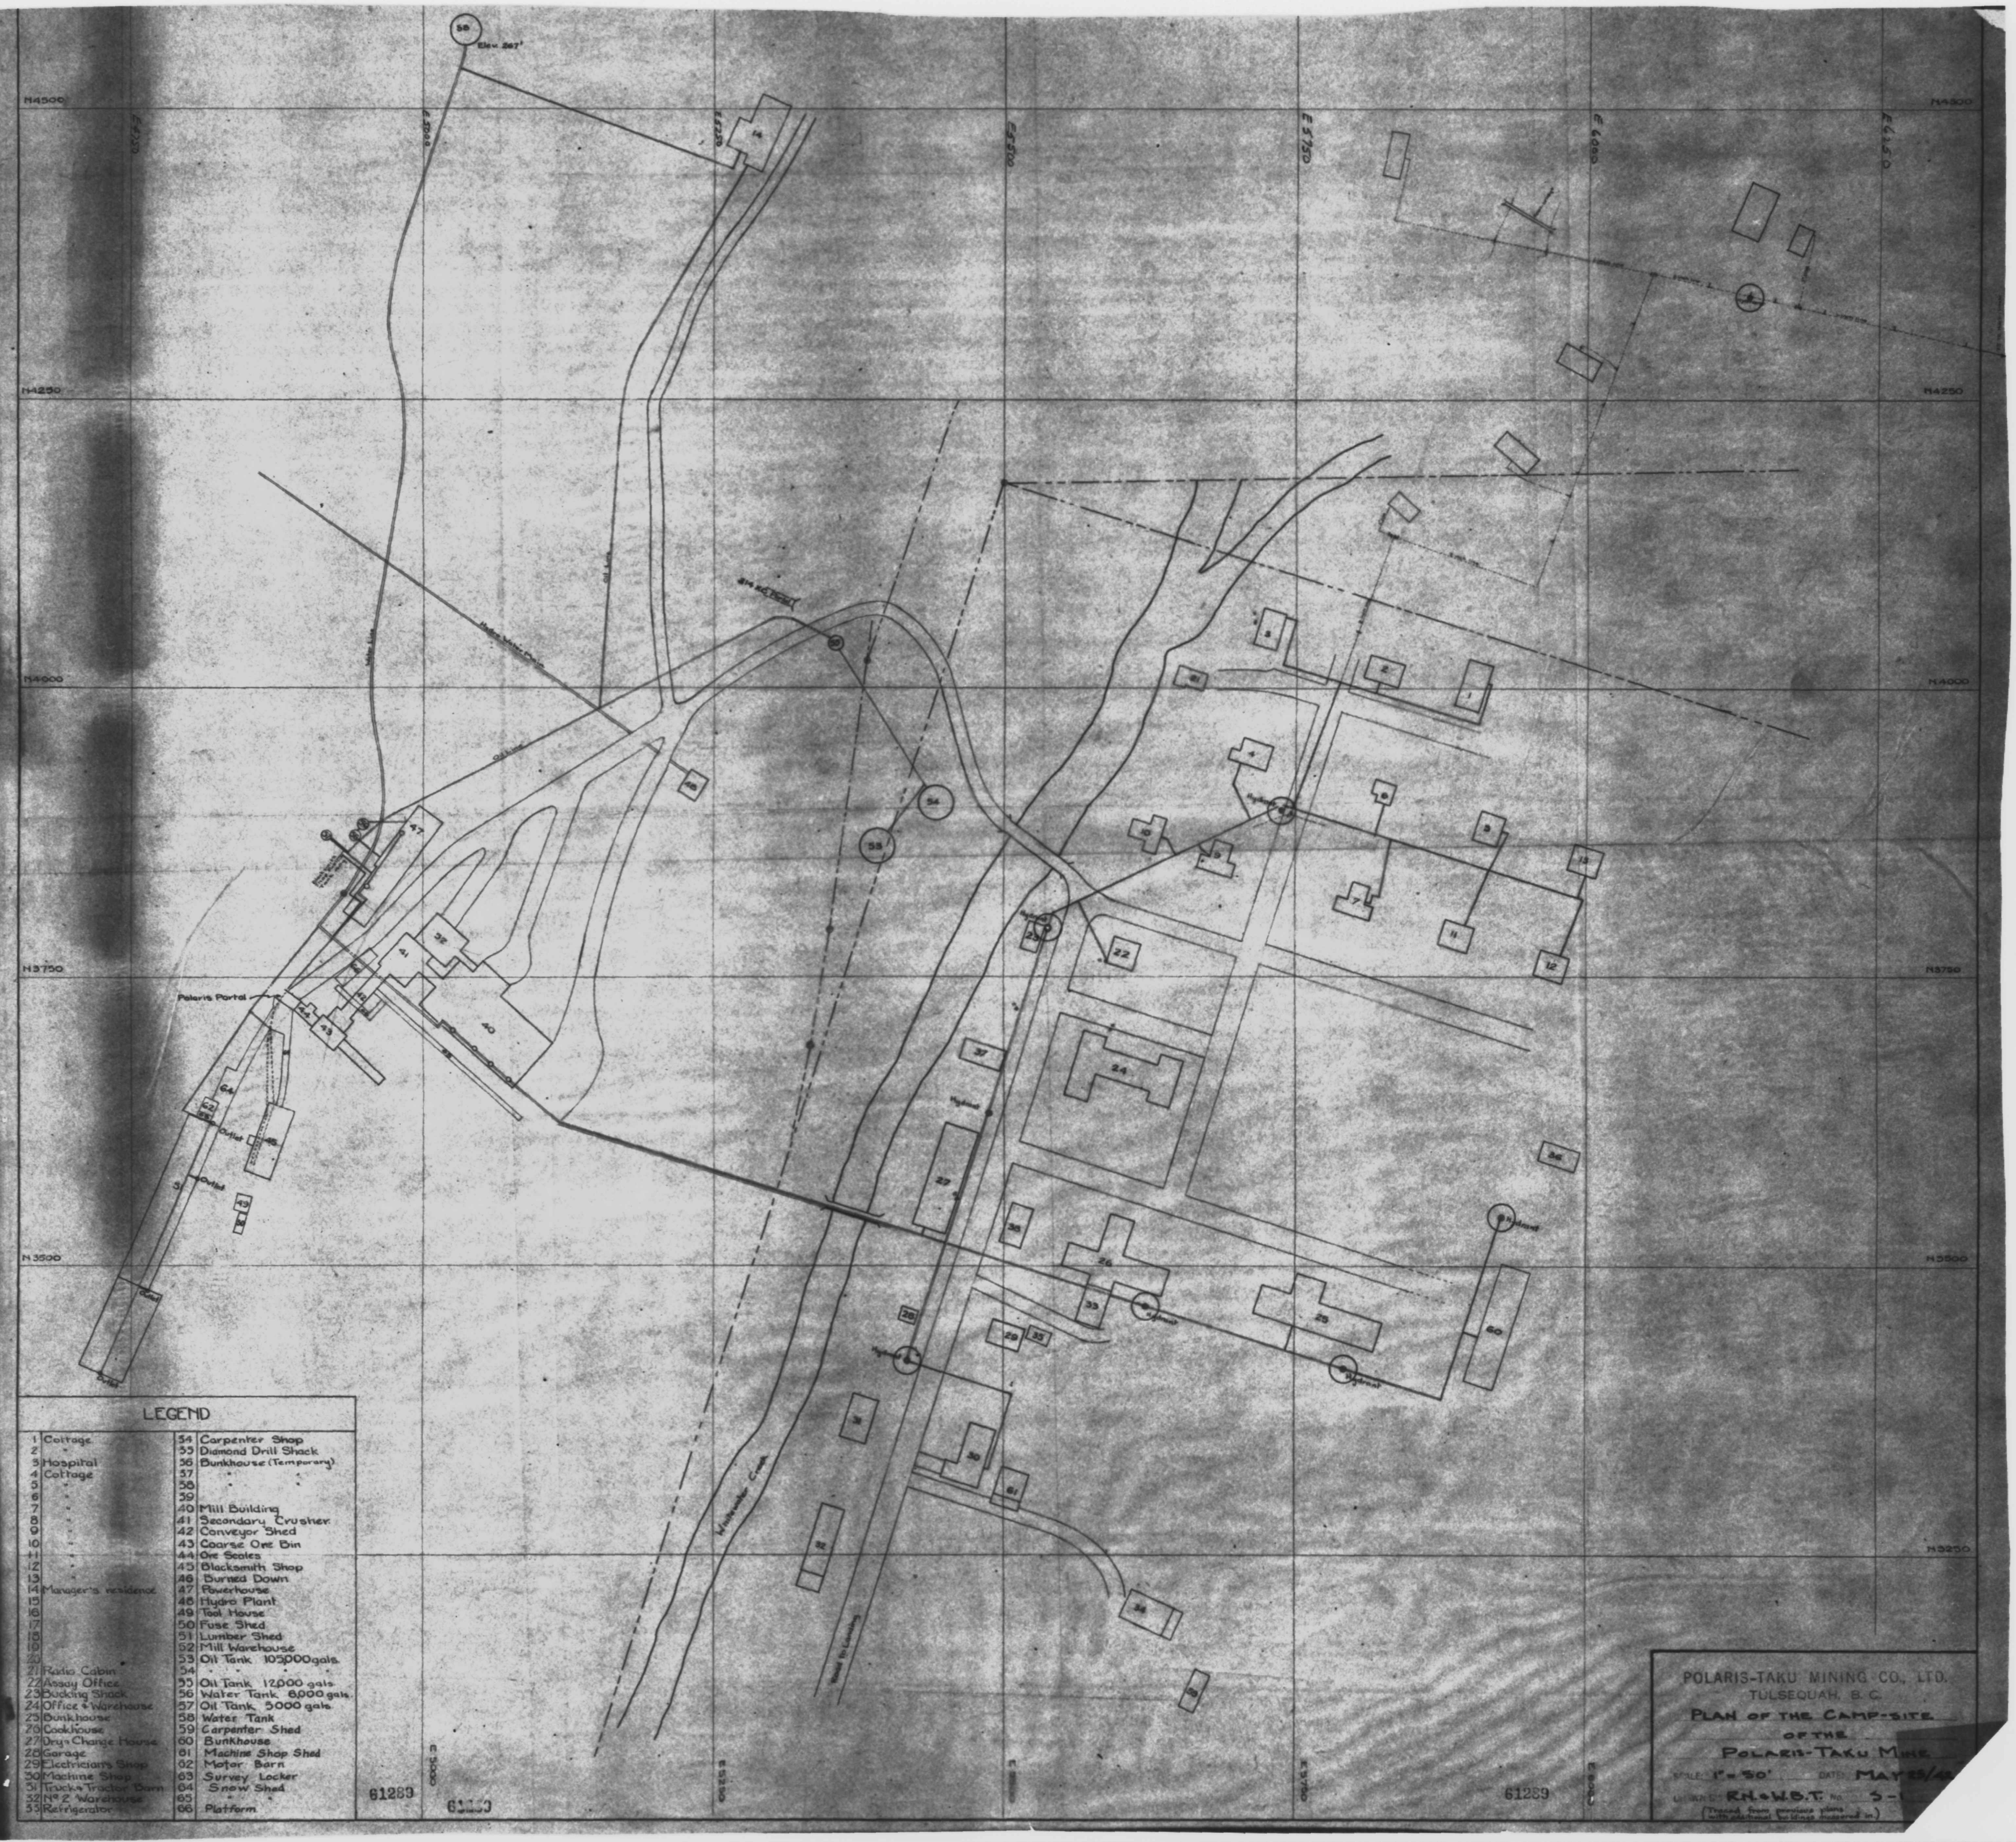

LEGEND

1	Cottage	34	Carpenter Shop
2	"	35	Diamond Drill Shack
3	Hospital	36	Bunkhouse (Temporary)
4	Cottage	37	" "
5	"	38	" "
6	"	39	
7	"	40	Mill Building
8	"	41	Secondary Crusher
9	"	42	Conveyor Shed
10	"	43	Coarse Ore Bin
11	"	44	Ore Scales
12	"	45	Blacksmith Shop
13	"	46	Burned Down
14	Manager's residence	47	Powerhouse
15		48	Hydro Plant
16		49	Tool House
17		50	Fuse Shed
18		51	Lumber Shed
19		52	Mill Warehouse
20		53	Oil Tank 105,000 gals.
21	Radio Cabin	54	" " " "
22	Assay Office	55	Oil Tank 12,000 gals.
23	Bucking Shack	56	Water Tank 6,000 gals.
24	Office & Warehouse	57	Oil Tank 5000 gals.
25	Bunkhouse	58	Water Tank
26	Cookhouse	59	Carpenter Shed
27	Dry & Change House	60	Bunkhouse
28	Garage	61	Machine Shop Shed
29	Electrician's Shop	62	Motor Barn
30	Machine Shop	63	Survey Locker
31	Truck & Tractor Barn	64	Snow Shed
32	Nº 2 Warehouse	65	" "
33	Refrigerator	66	Platform

POLARIS-TAKU MINING CO., LTD.
TULSEQUAH, B. C.
PLAN OF THE CAMP-SITE
OF THE
POLARIS-TAKU MINE
SCALE: 1" = 50'   DATE: MAY 25/42
DRAWN BY: R.H. & W.B.T.   NO. S-
(Traced from previous plans with additional buildings measured in.)