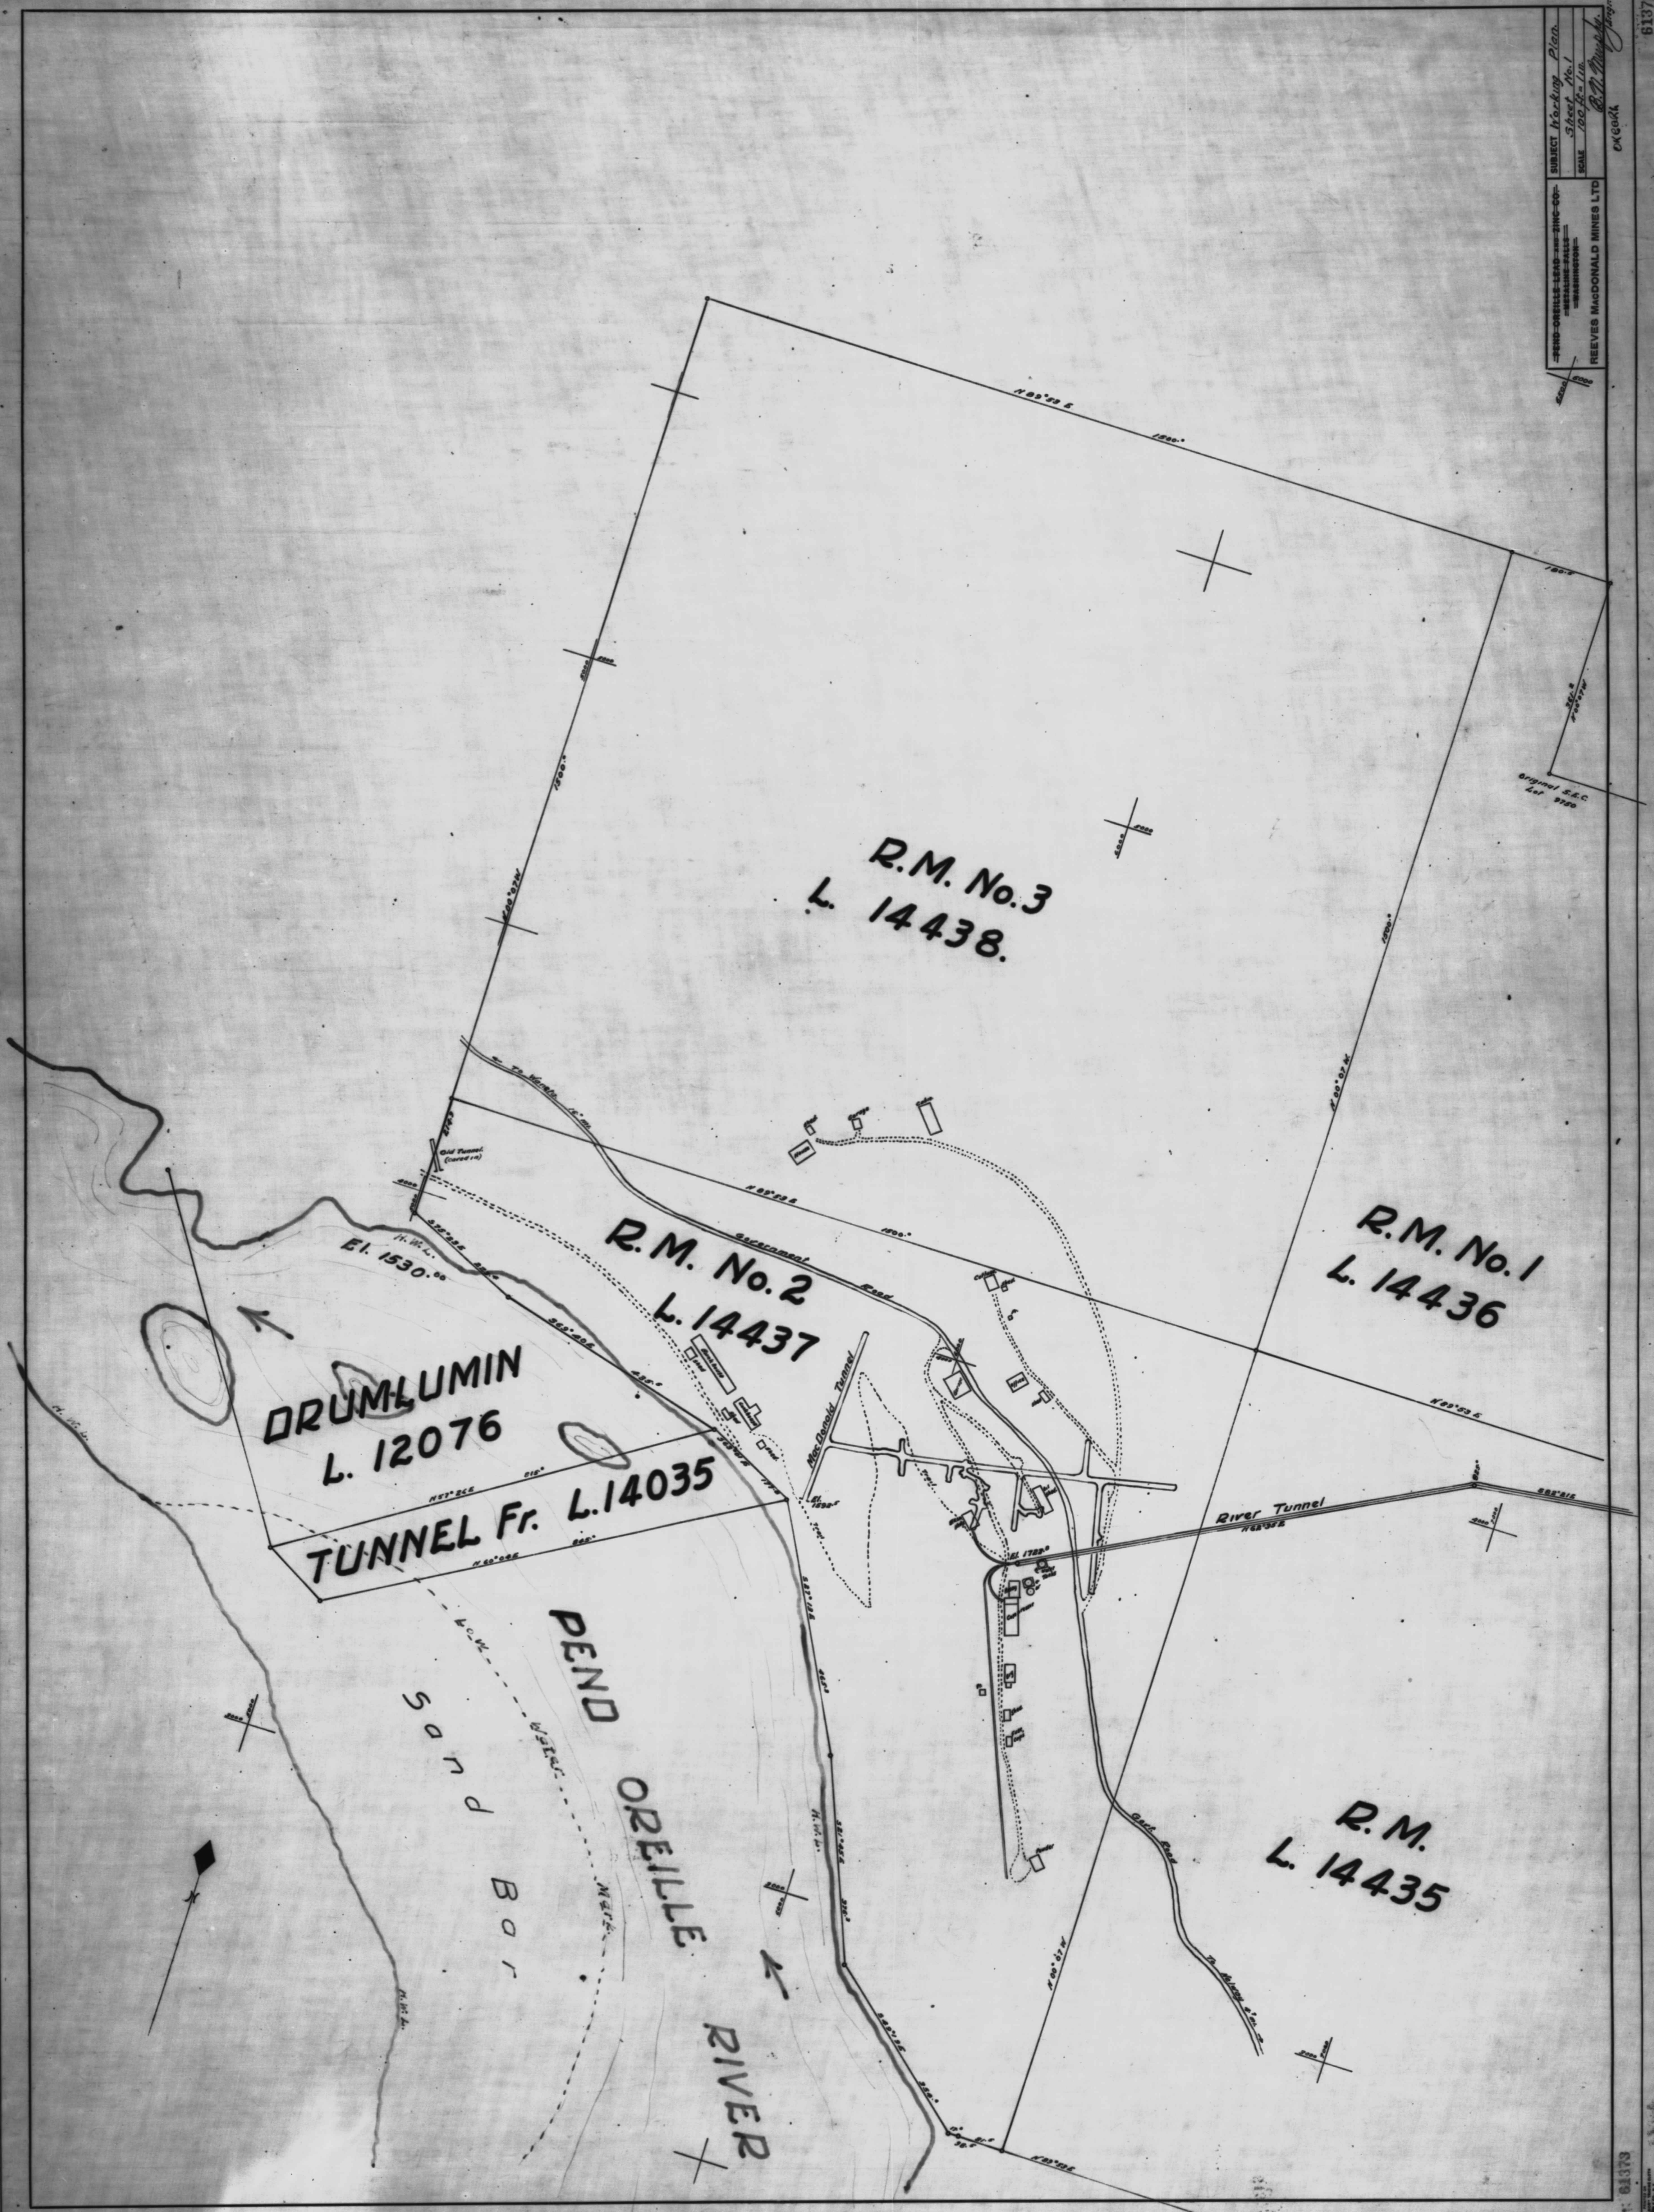
R.M. No. 3
L. 14438.
R.M. No. 2
L. 14437
R.M. No. 1
L. 14436
R.M.
L. 14435
DRUMLUMIN
L. 12076
TUNNEL Fr. L. 14035
PEND OREILLE RIVER
Sand Bar
Low Water Mark
H. W. L.
El. 1530.00
El. 1592.5
El. 1723.0
MacDonald Tunnel
River Tunnel
N 62°35 E
S 82°21 E
Old Tunnel (caved in)
To Waneta 16 mi.
Government Road
Govt. Road
To Nelway 2 mi.
Trail
Cabin
Garage
Shed
House
Cottage
Office
Compressor
Powder
Water Tank
N 89°53 E
N 00°07 W
N 00°07 N
1500.0
180.0
361.2
Original S.E.C. Lot 9750
S 75°23 E
S 63°40 E
435.5
N 57°26 E
815.0
N 60°04 E
865.0
S 27°12 E
S 21°45 E
S 45°19 E
5000
6000
6500
2000
N

~~PEND OREILLE LEAD AND ZINC CO.~~
~~METALINE FALLS~~
~~WASHINGTON~~
REEVES MacDONALD MINES LTD

SUBJECT Working Plan.
Sheet No. 1
SCALE 100 ft. = 1 in.
B. N. Murphy. Engr.

OK GORK

61373