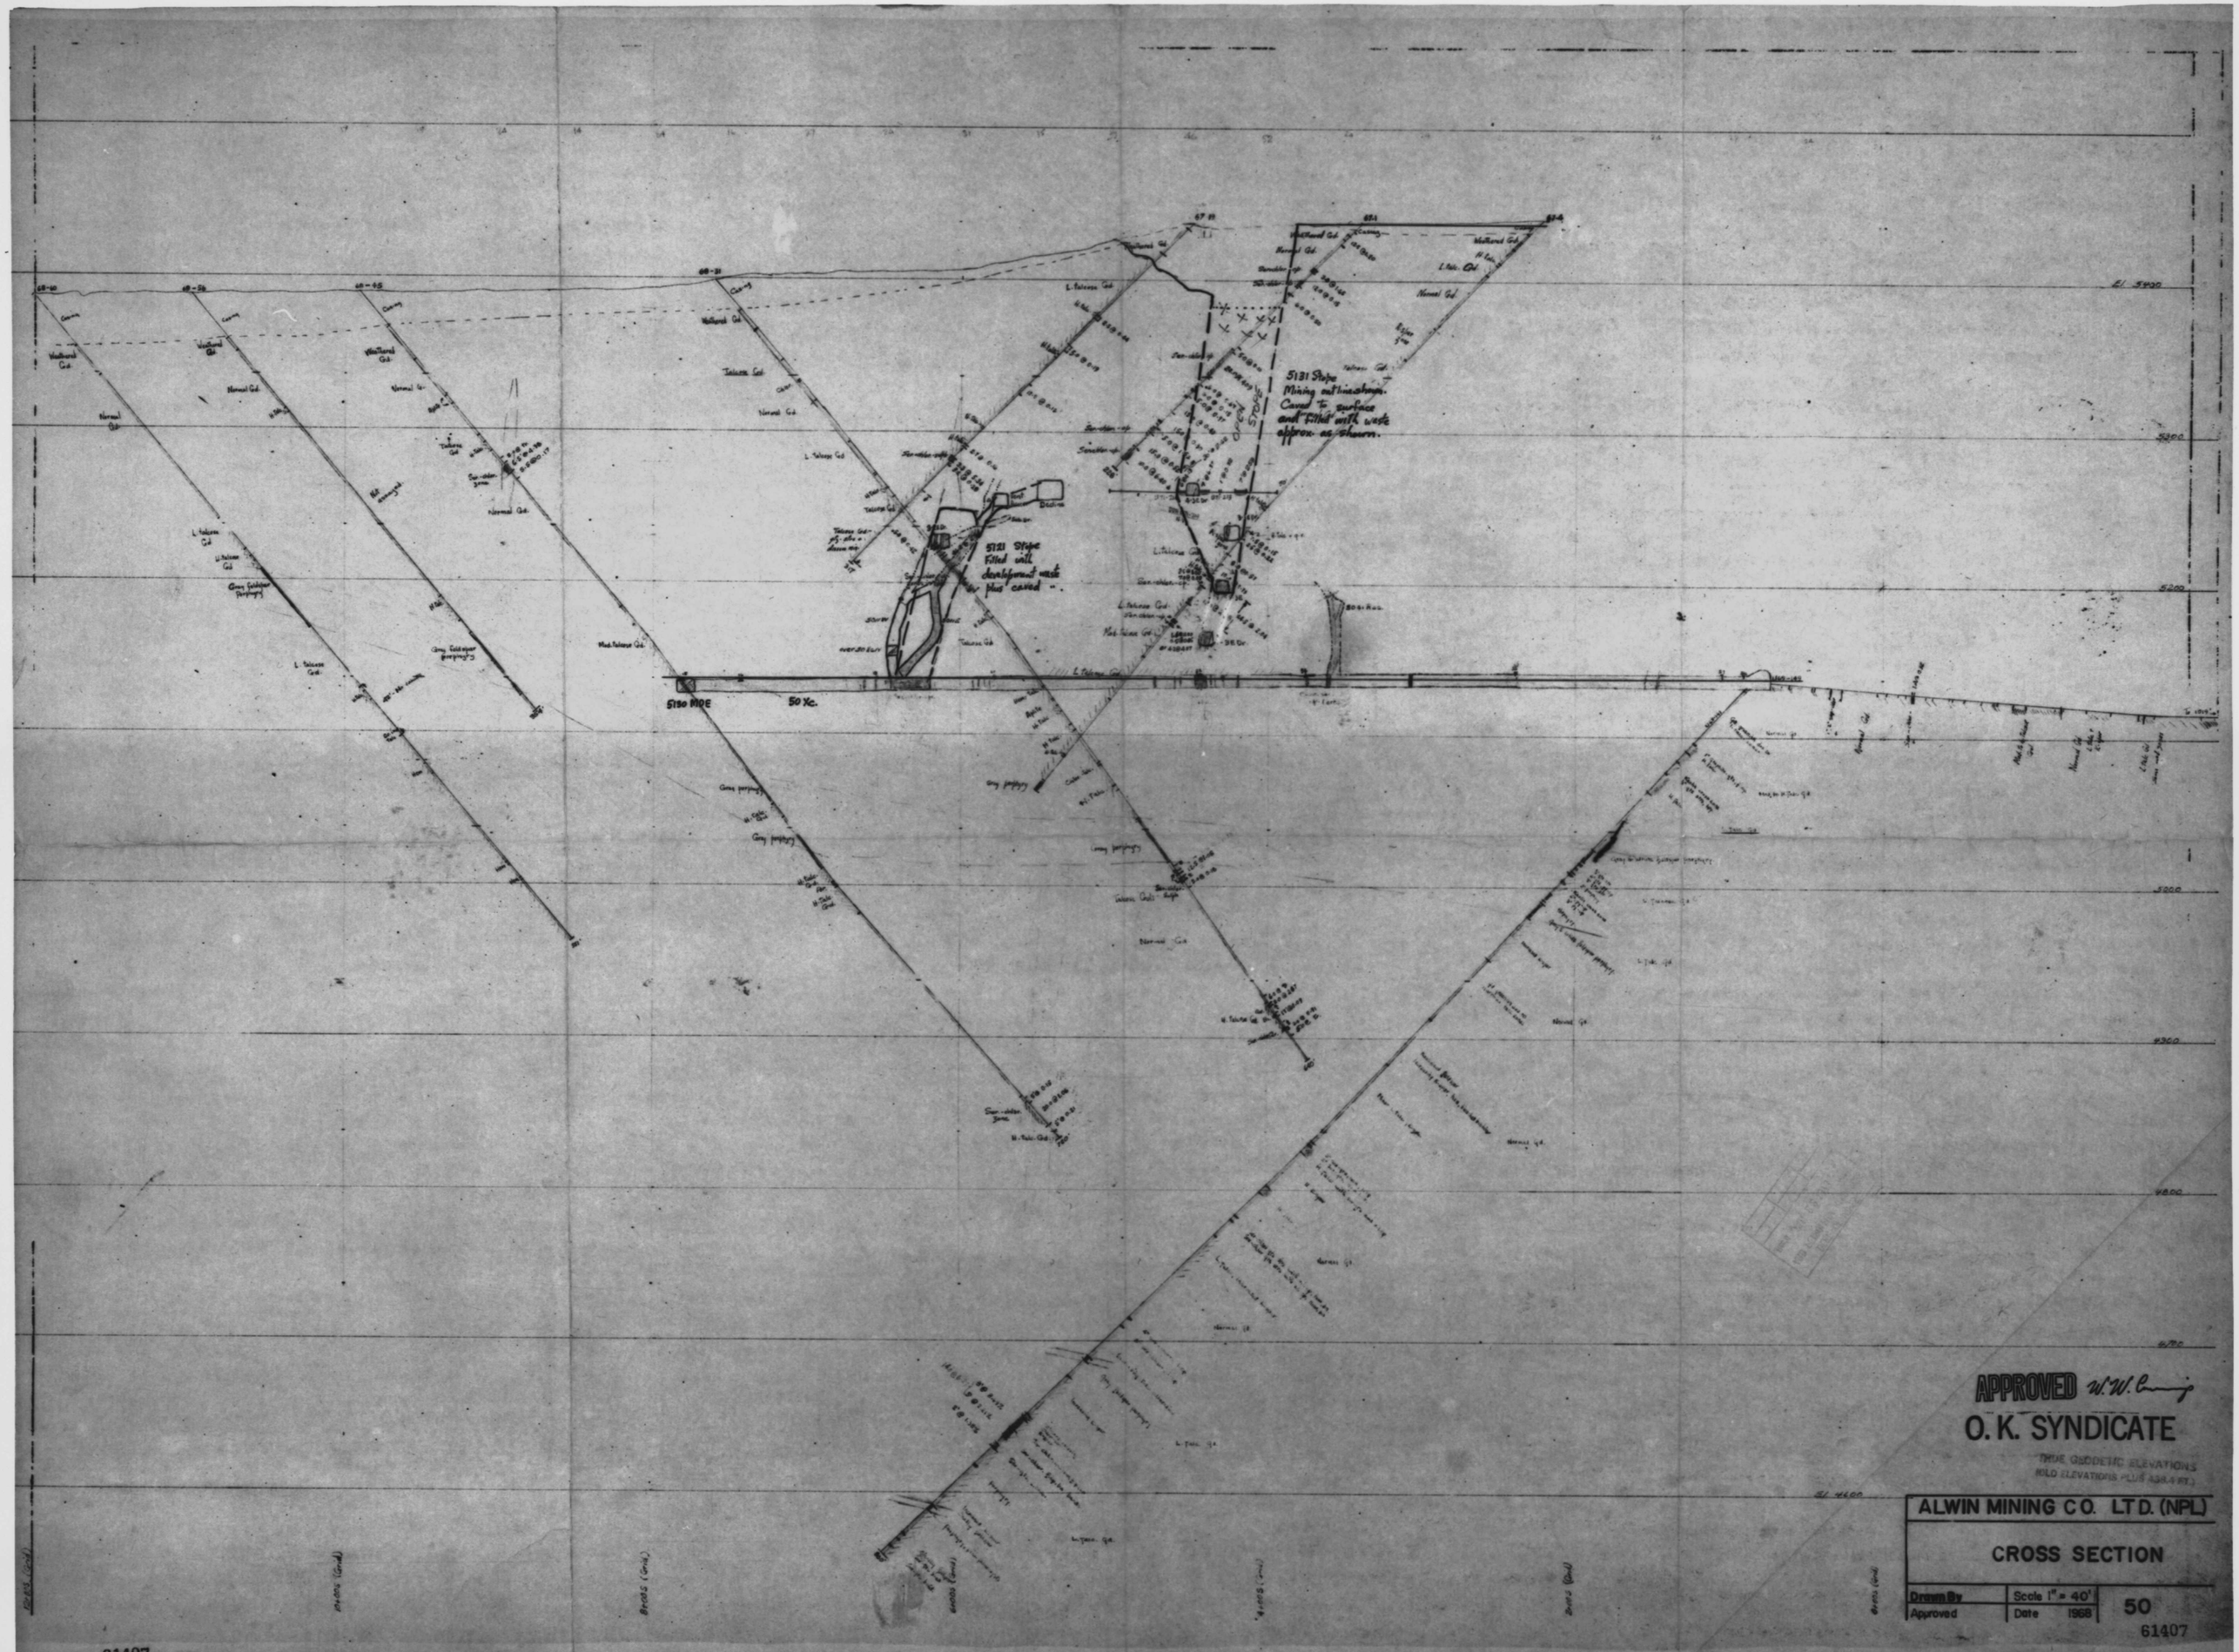


APPROVED W.W.C.

O. K. SYNDICATE

TRUE GEODETIC ELEVATIONS
(OLD ELEVATIONS PLUS 4284 FT.)

ALWIN MINING CO. LTD. (NPL)		
CROSS SECTION		
Drawn By	Scale 1" = 40'	50
Approved	Date 1968	61407

61407