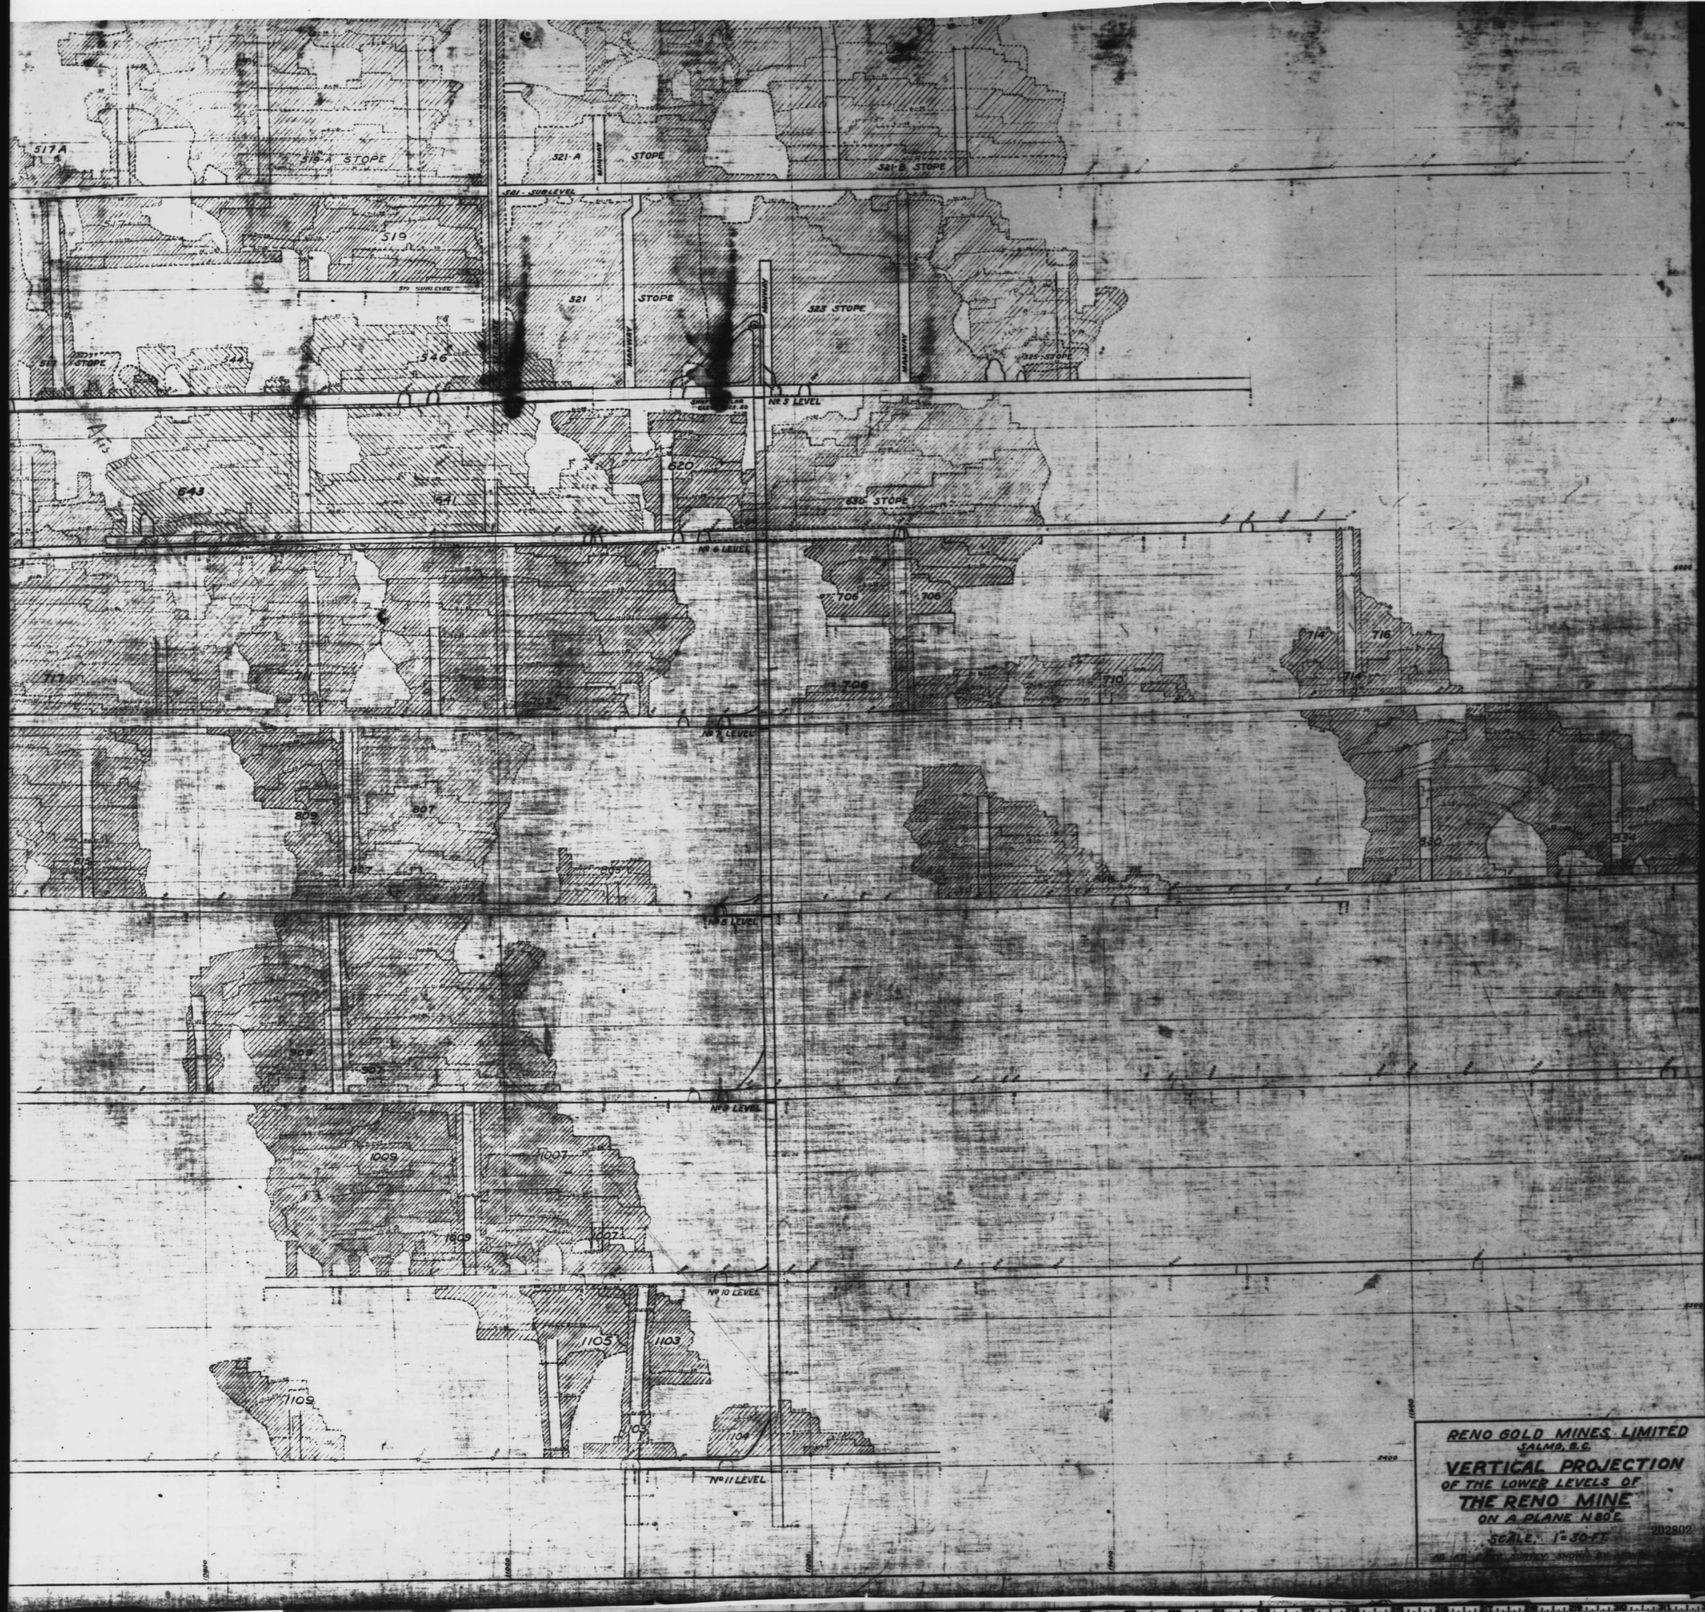


RENO GOLD MINES LIMITED
SALMO, B.C.

VERTICAL PROJECTION
OF THE LOWER LEVELS OF
THE RENO MINE
ON A PLANE N 80 E
SCALE: 1" = 30 FT.

202802