


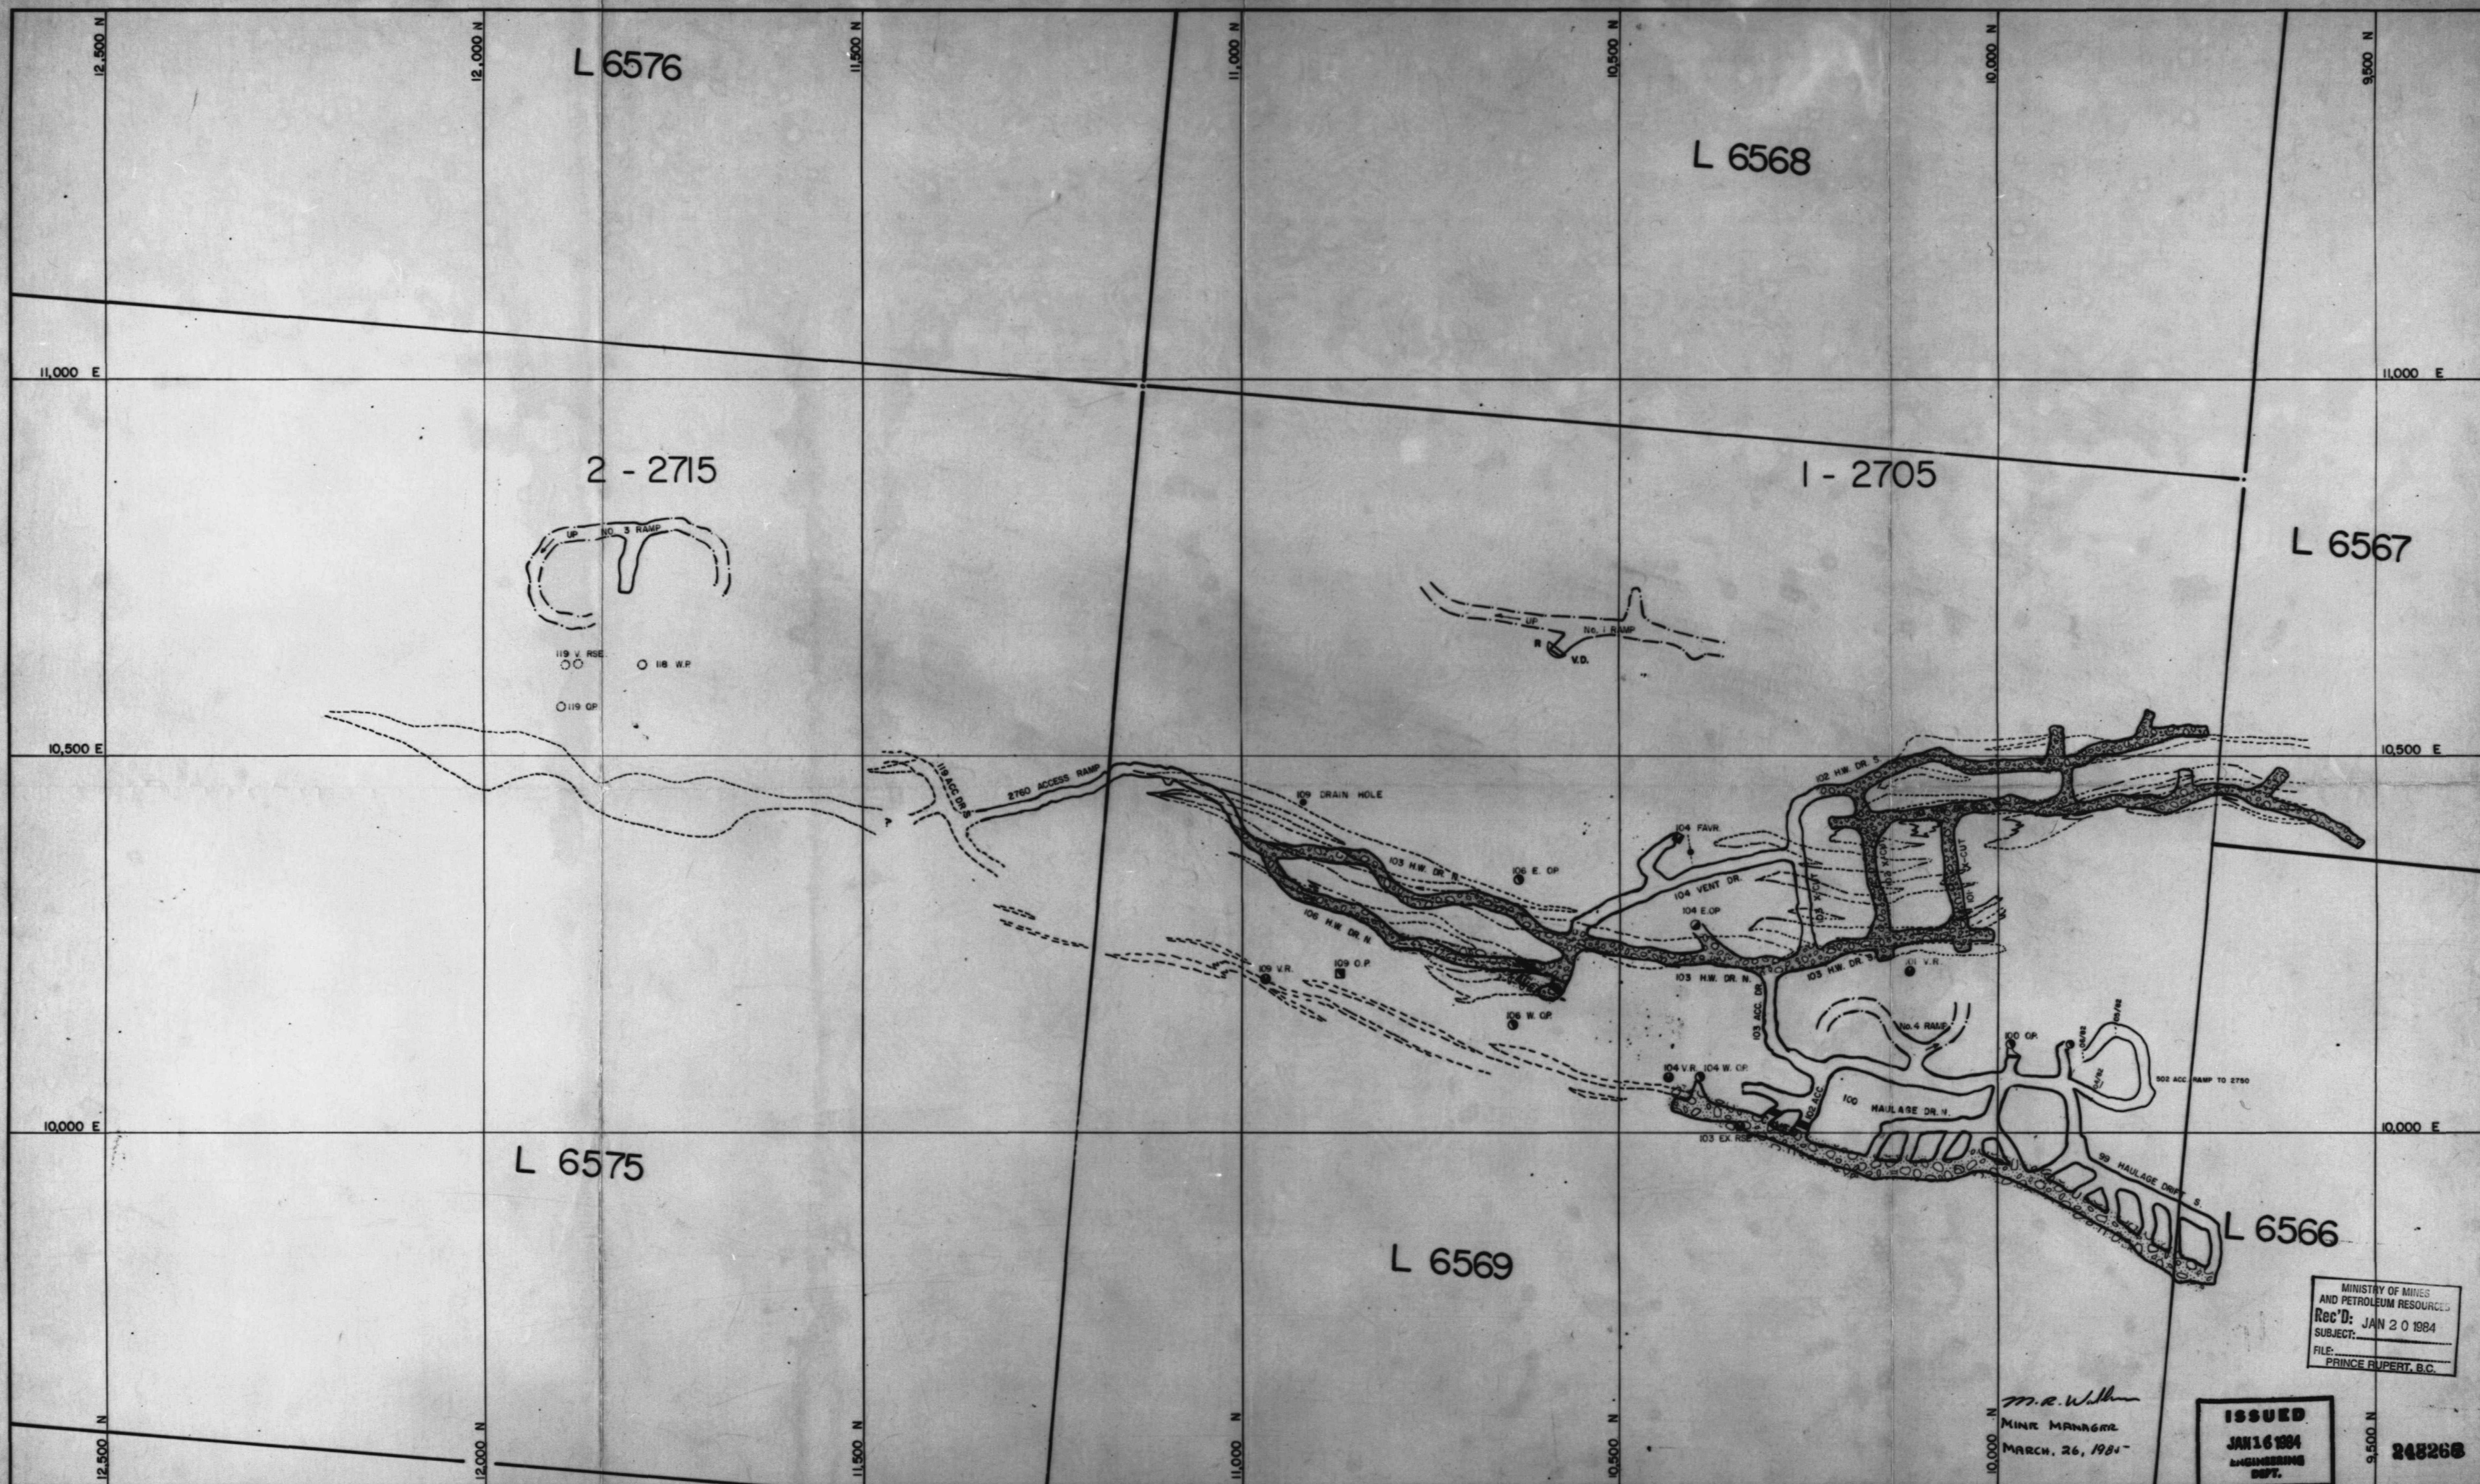

MINISTRY OF MINES
AND PETROLEUM RESOURCES
Rec'D: JAN 20 1984
SUBJECT:
FILE:
PRINCE RUPERT, B.C.

N. 000
M.R. Walker
MINE MANAGER
MARCH, 26, 1984

ISSUED
JAN 16 1984
ENGINEERING
DEPT.

APP. BY	DEPT.	DATE	SCALE
<i>[Signature]</i>	ENG. SUPT.	80 - 4 - 14	1" = 100'
<i>[Signature]</i>	GEN. SUPT.	"	DRAWN: <i>[Signature]</i>
			DATE: APRIL 14, 1980

TITLE: 2-2715, 1-2705

DWG NO:
0-00-006