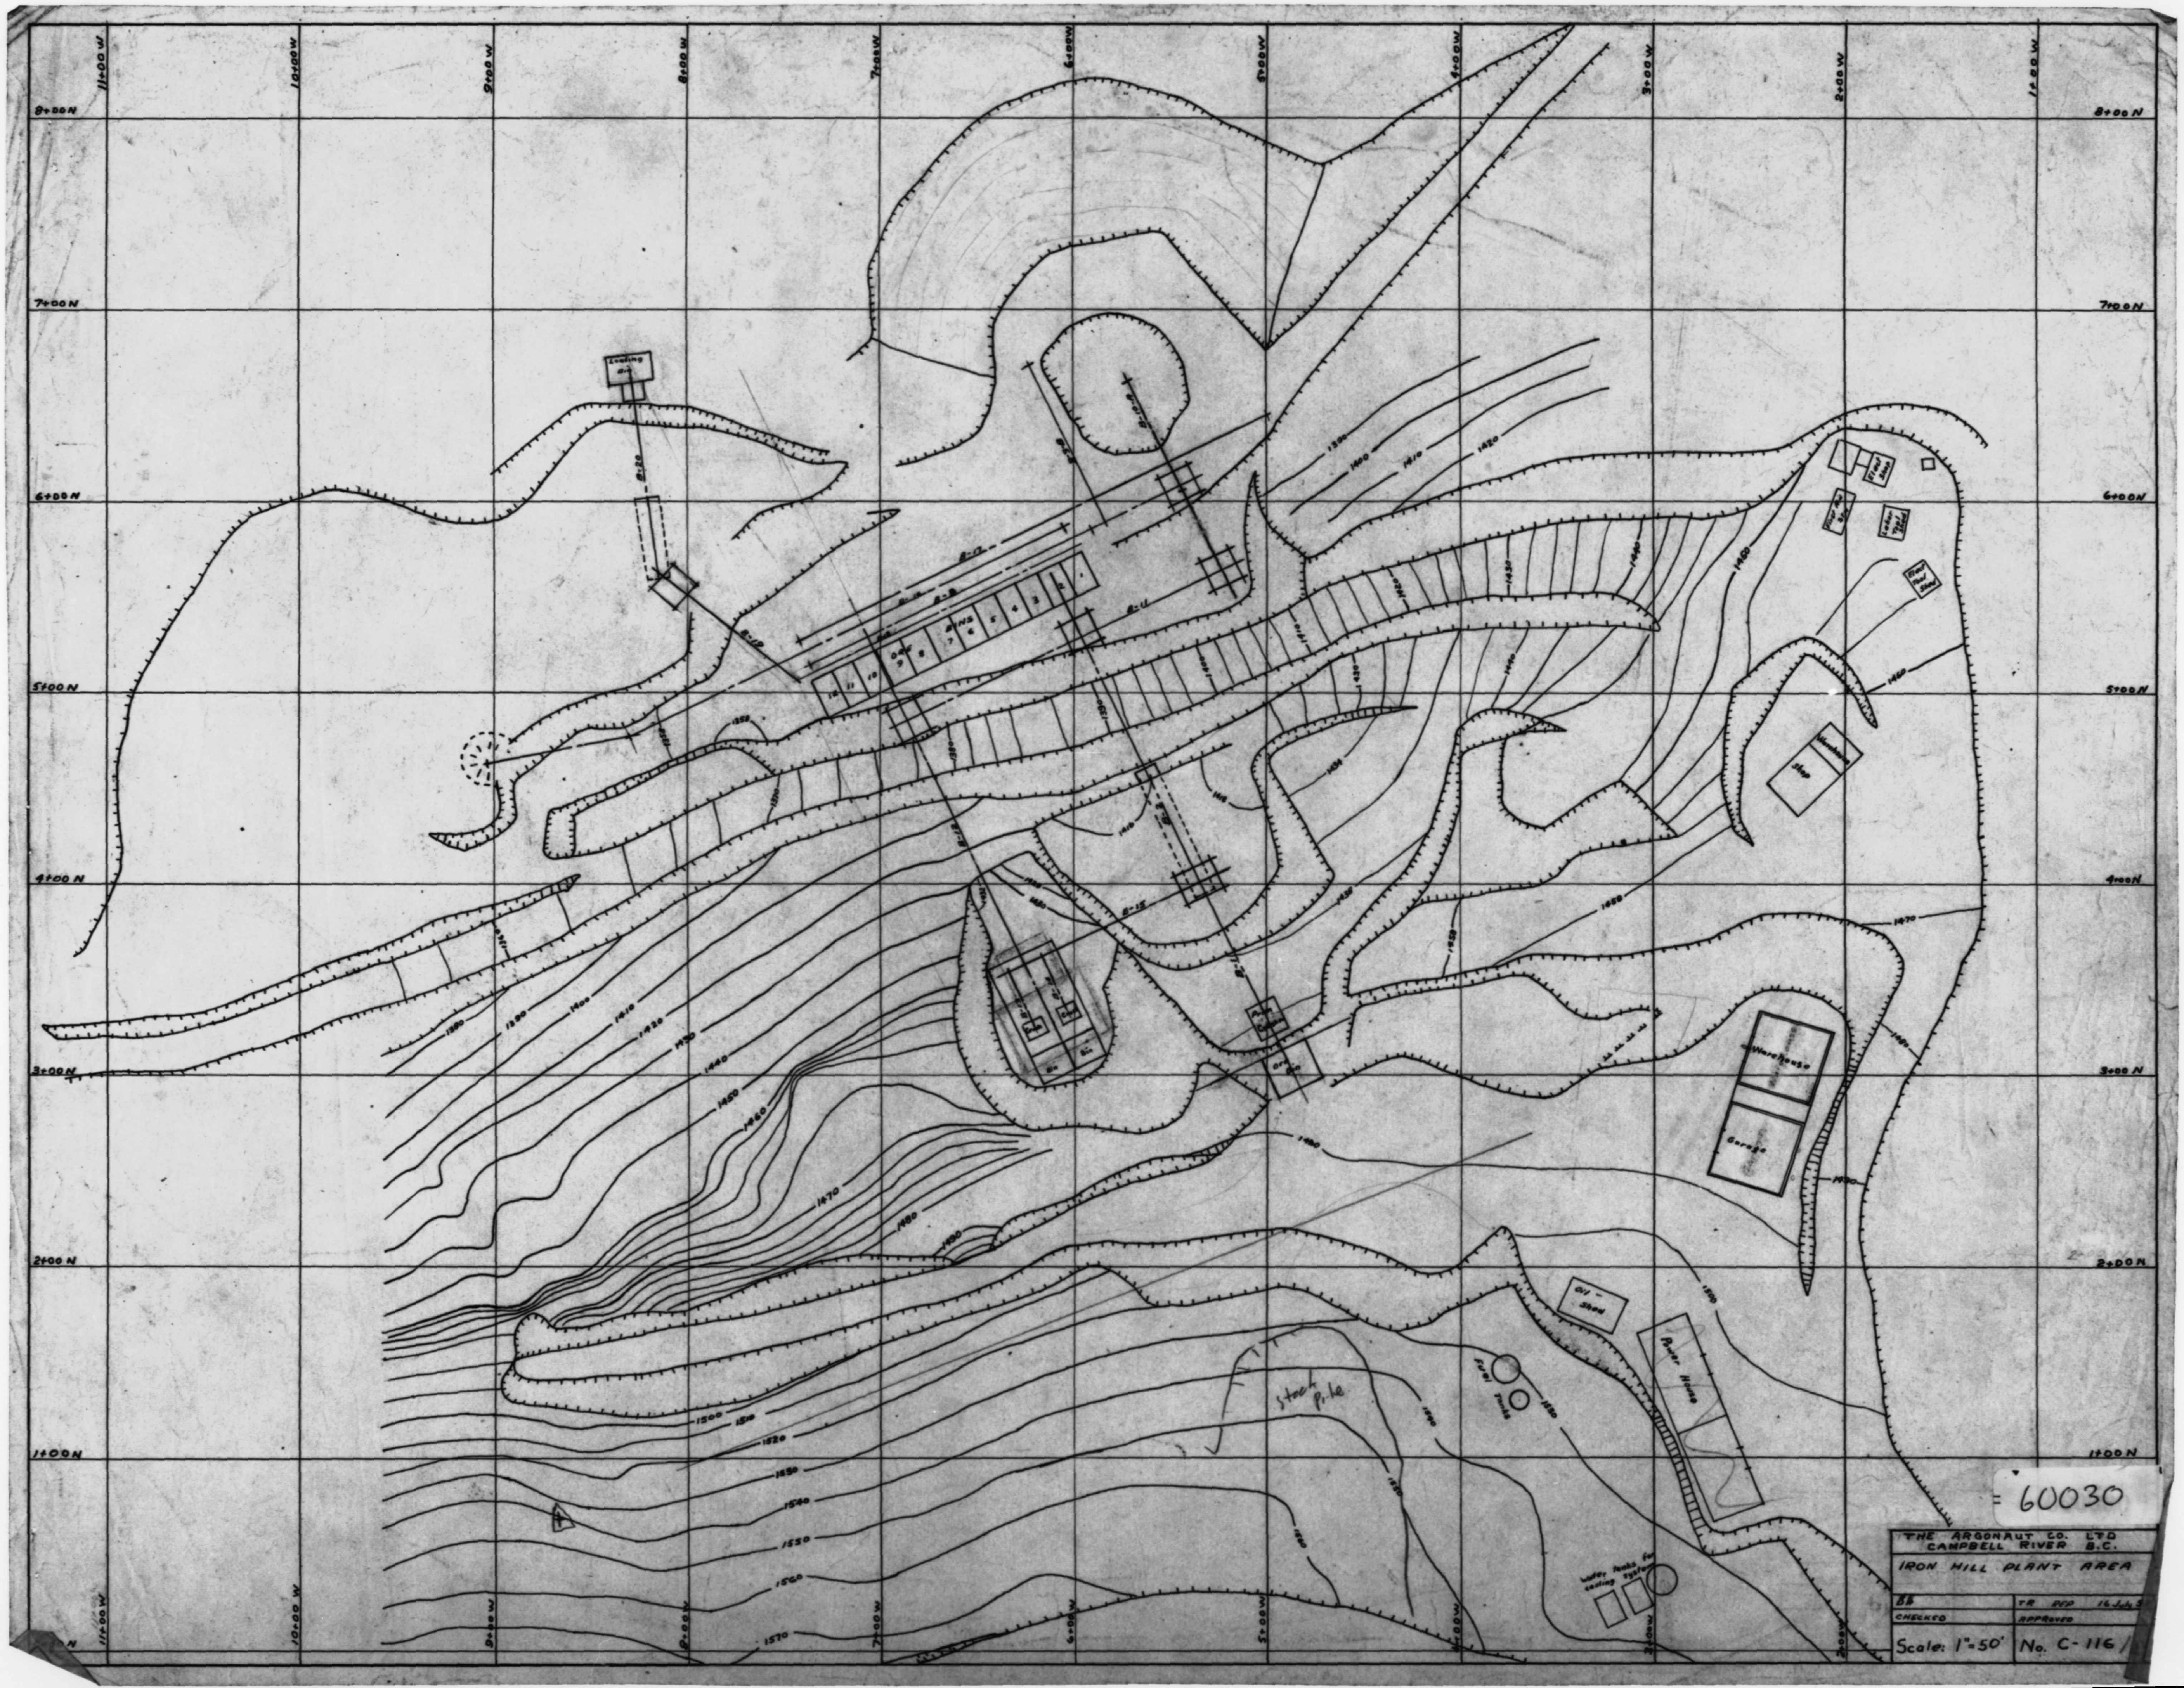

= 60030

THE ARGONAUT CO. LTD
CAMPBELL RIVER B.C.

IRON HILL PLANT AREA

BB DR	TR RFP 16 July 5
CHECKED	APPROVED
Scale: 1" = 50'	No. C-116 /