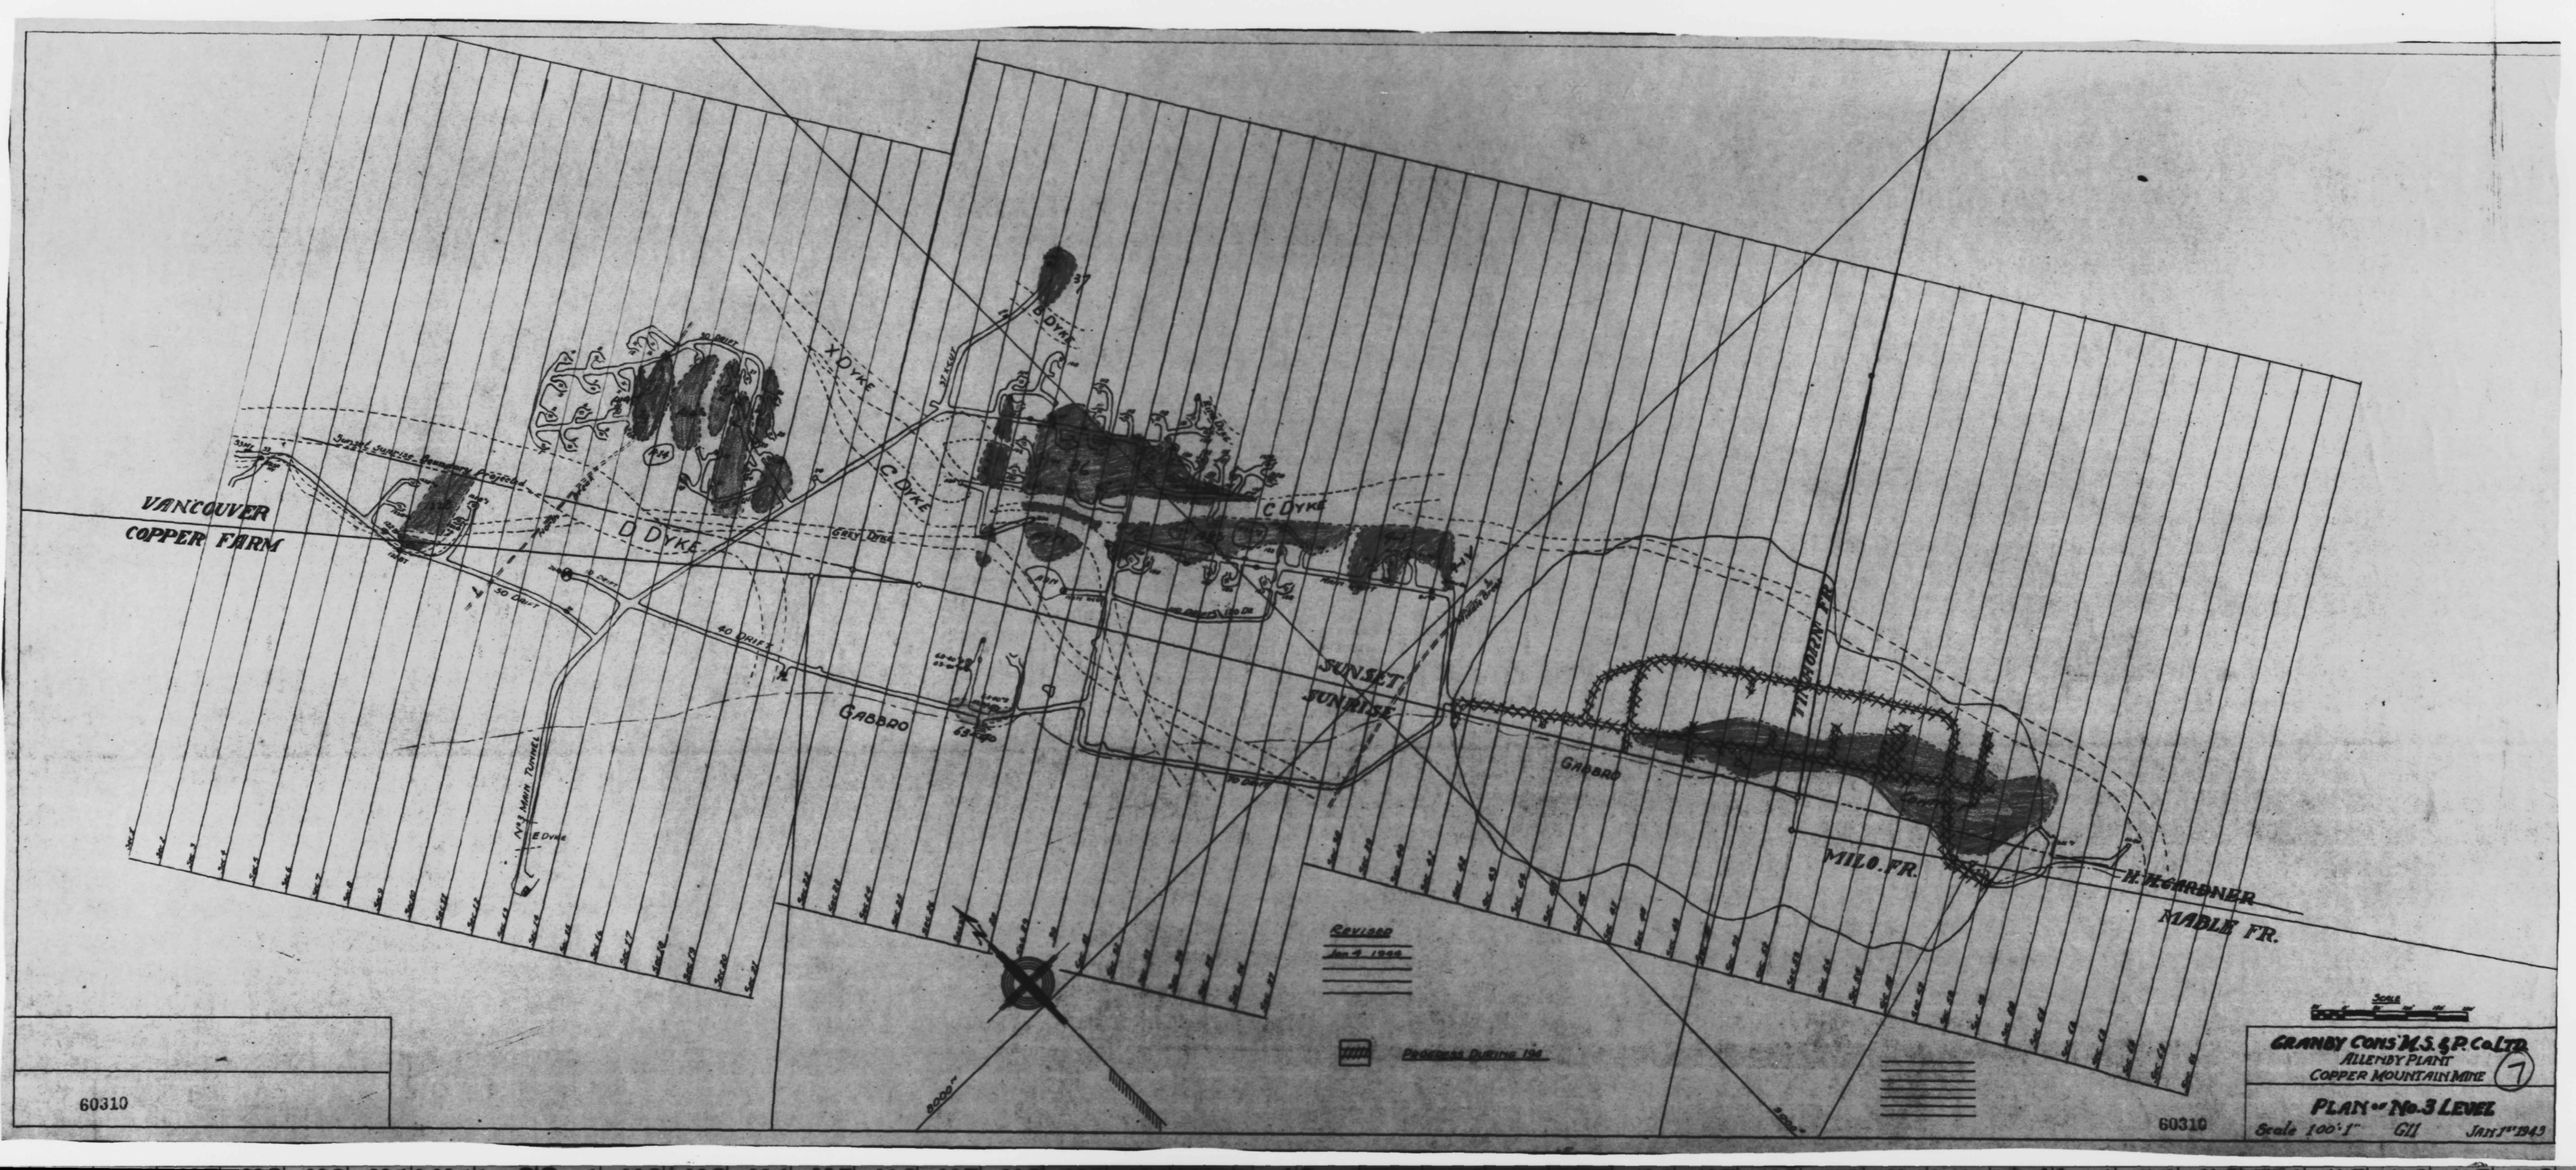

VANCOUVER
COPPER FARM
C DYKE
D DYKE
X DYKE
GABBRO
SUNSET
SUNRISE
MILO. FR.
MAPLE FR.
N. FORBIDDEN
Revised
Jan 9 1946
Progress During 1946
60310
60310
GRANBY CONS M.S. & P. Co. LTD.
ALLENBY PLANT
COPPER MOUNTAIN MINE
7
PLAN OF No. 3 LEVEL
Scale 100'=1"
GII
JAN 1ST 1943