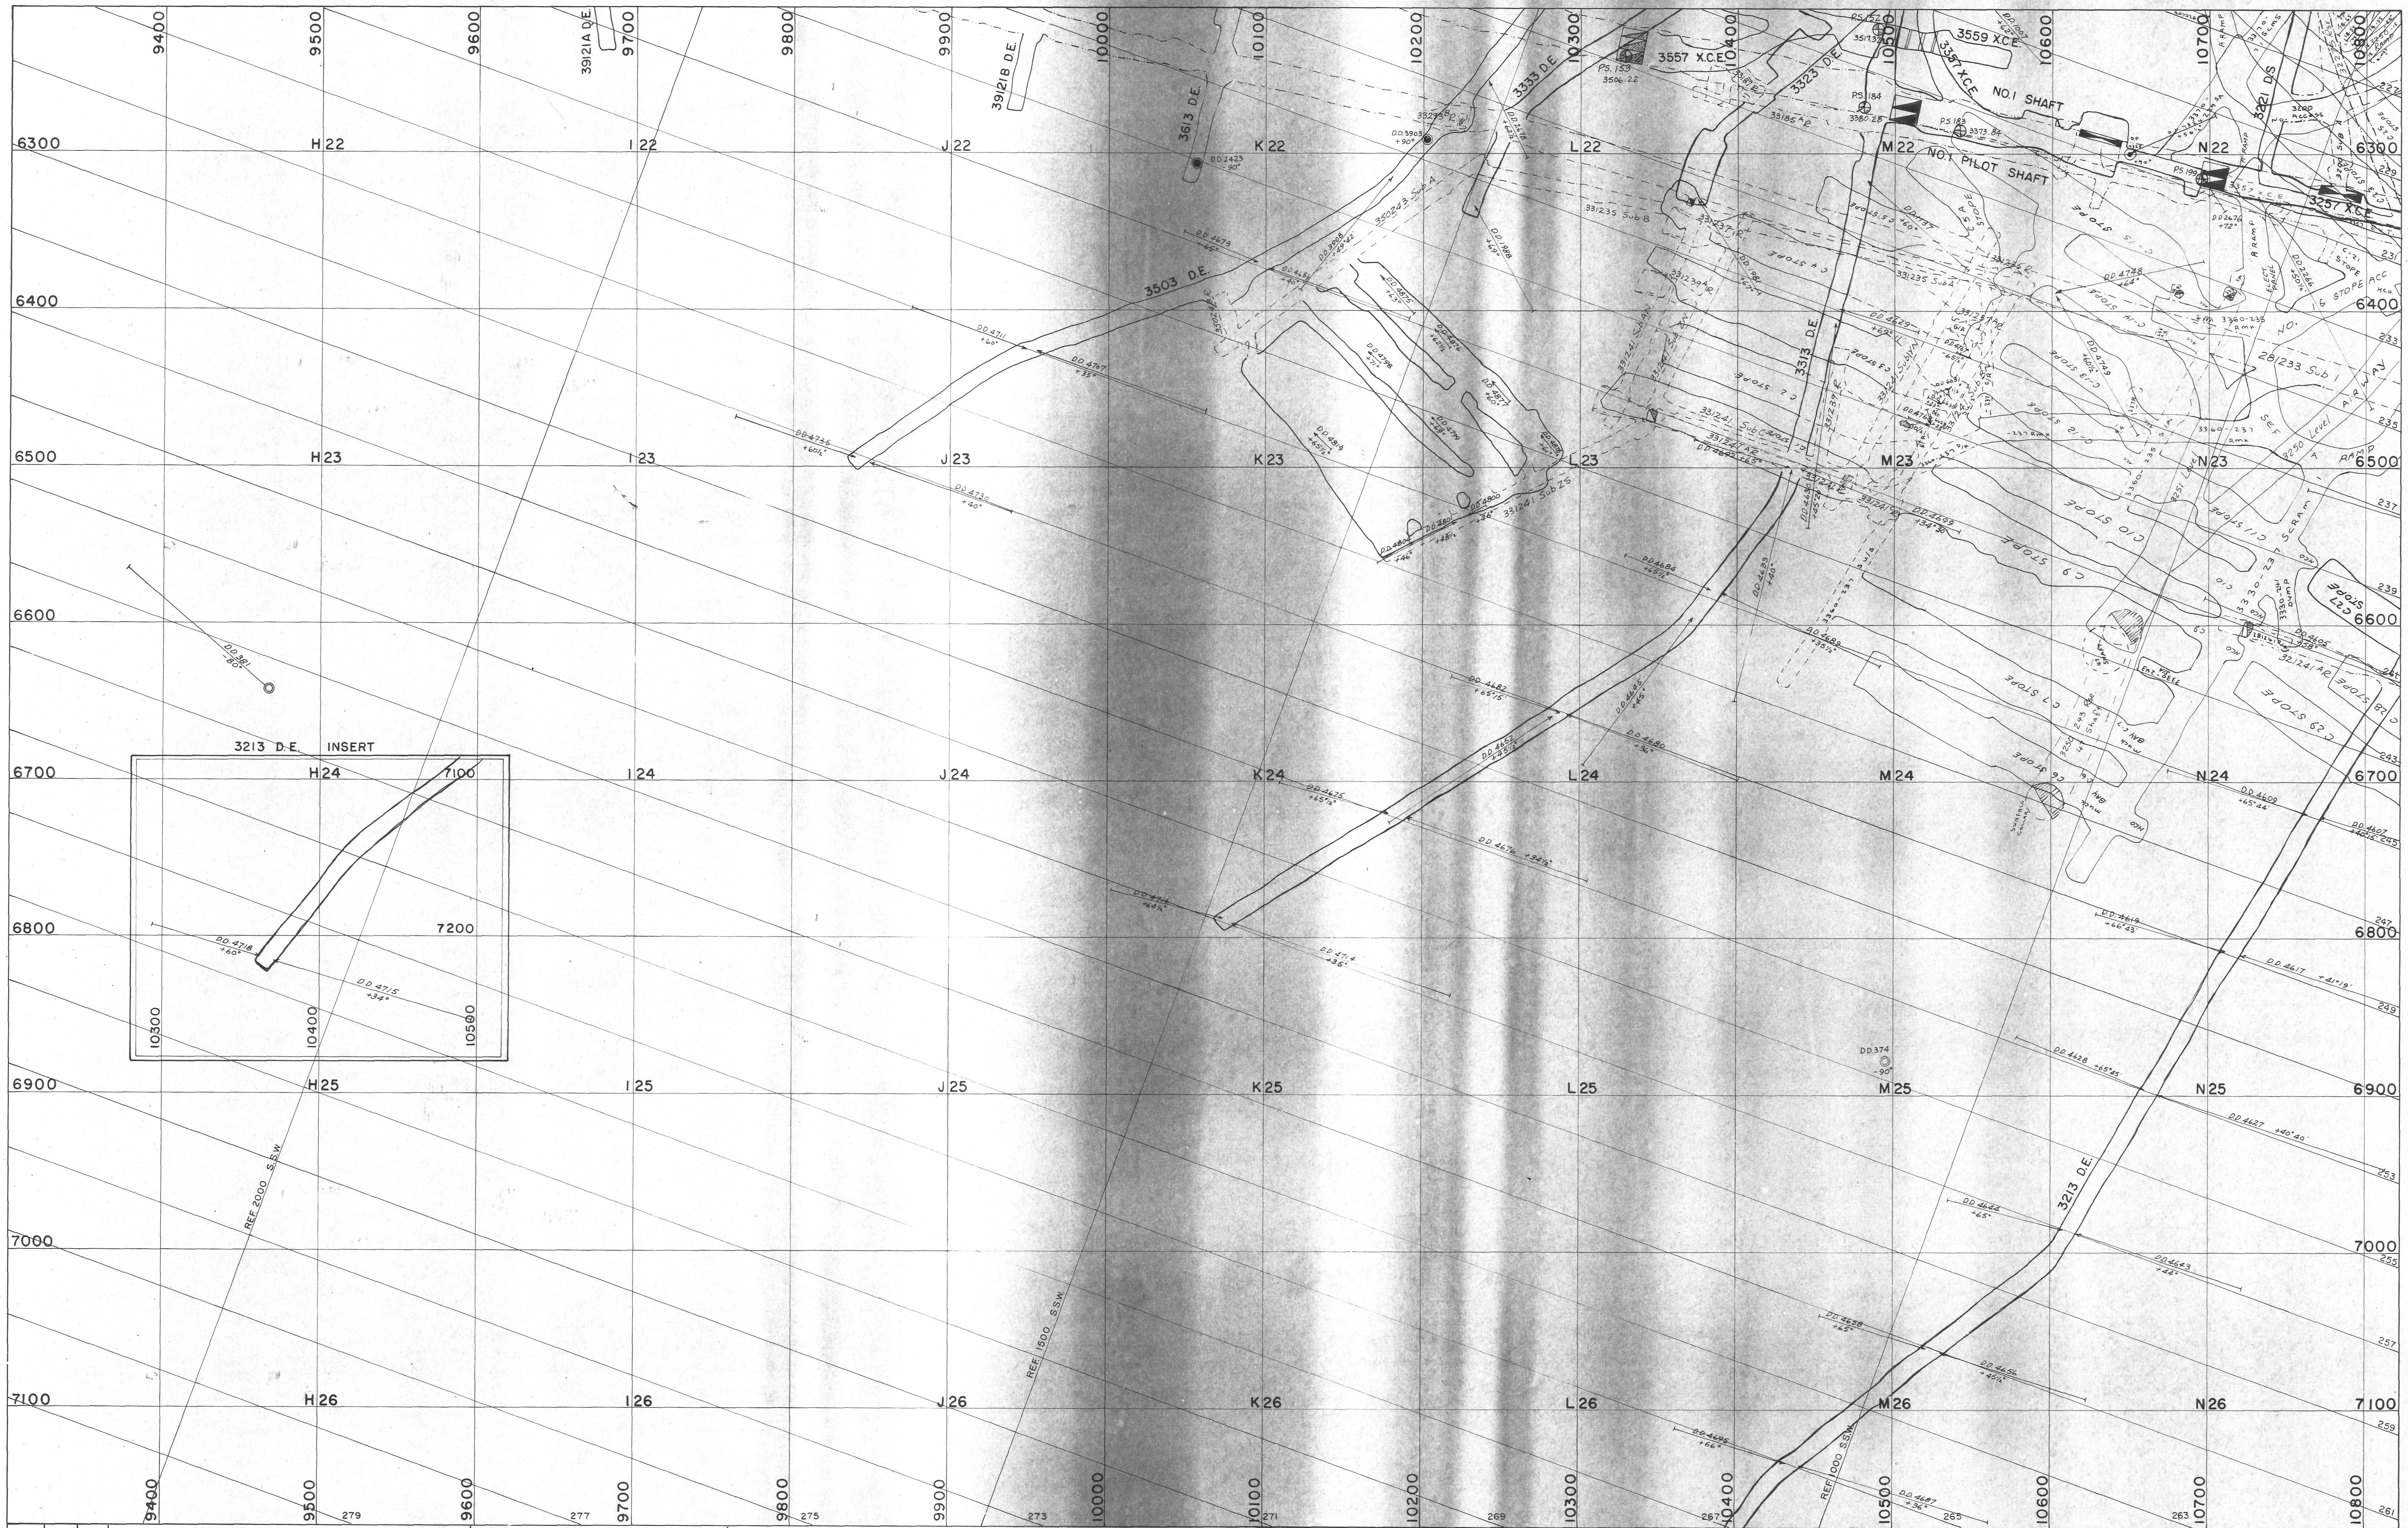

5	22	23
	27	28

SECTION:
DEPT: ENGINEERING
MADE BY: K. McTEER JUNE '64
CHECKED BY:

LL	Jan 1/74	D.C.J.	JAN. 99
W.G.M.	JAN 86	D.C.J.	JAN. 00
D.C.J.	FEB. 89	D.C.J.	JAN. 01
D.C.J.	JAN. 90	D.C.J.	FE. 01
D.C.J.	JAN. 95		
D.C.J.	JAN. 96		
D.C.J.	JAN. 98		

CHECKED BY

CONSOLIDATED MINING AND SMELTING CO. OF CANADA LTD.

SULLIVAN MINE

TITLE: MINE PLAN
SCALE: 1 IN. = 40 FT.
DRAWING NO: 200-27

27

753191