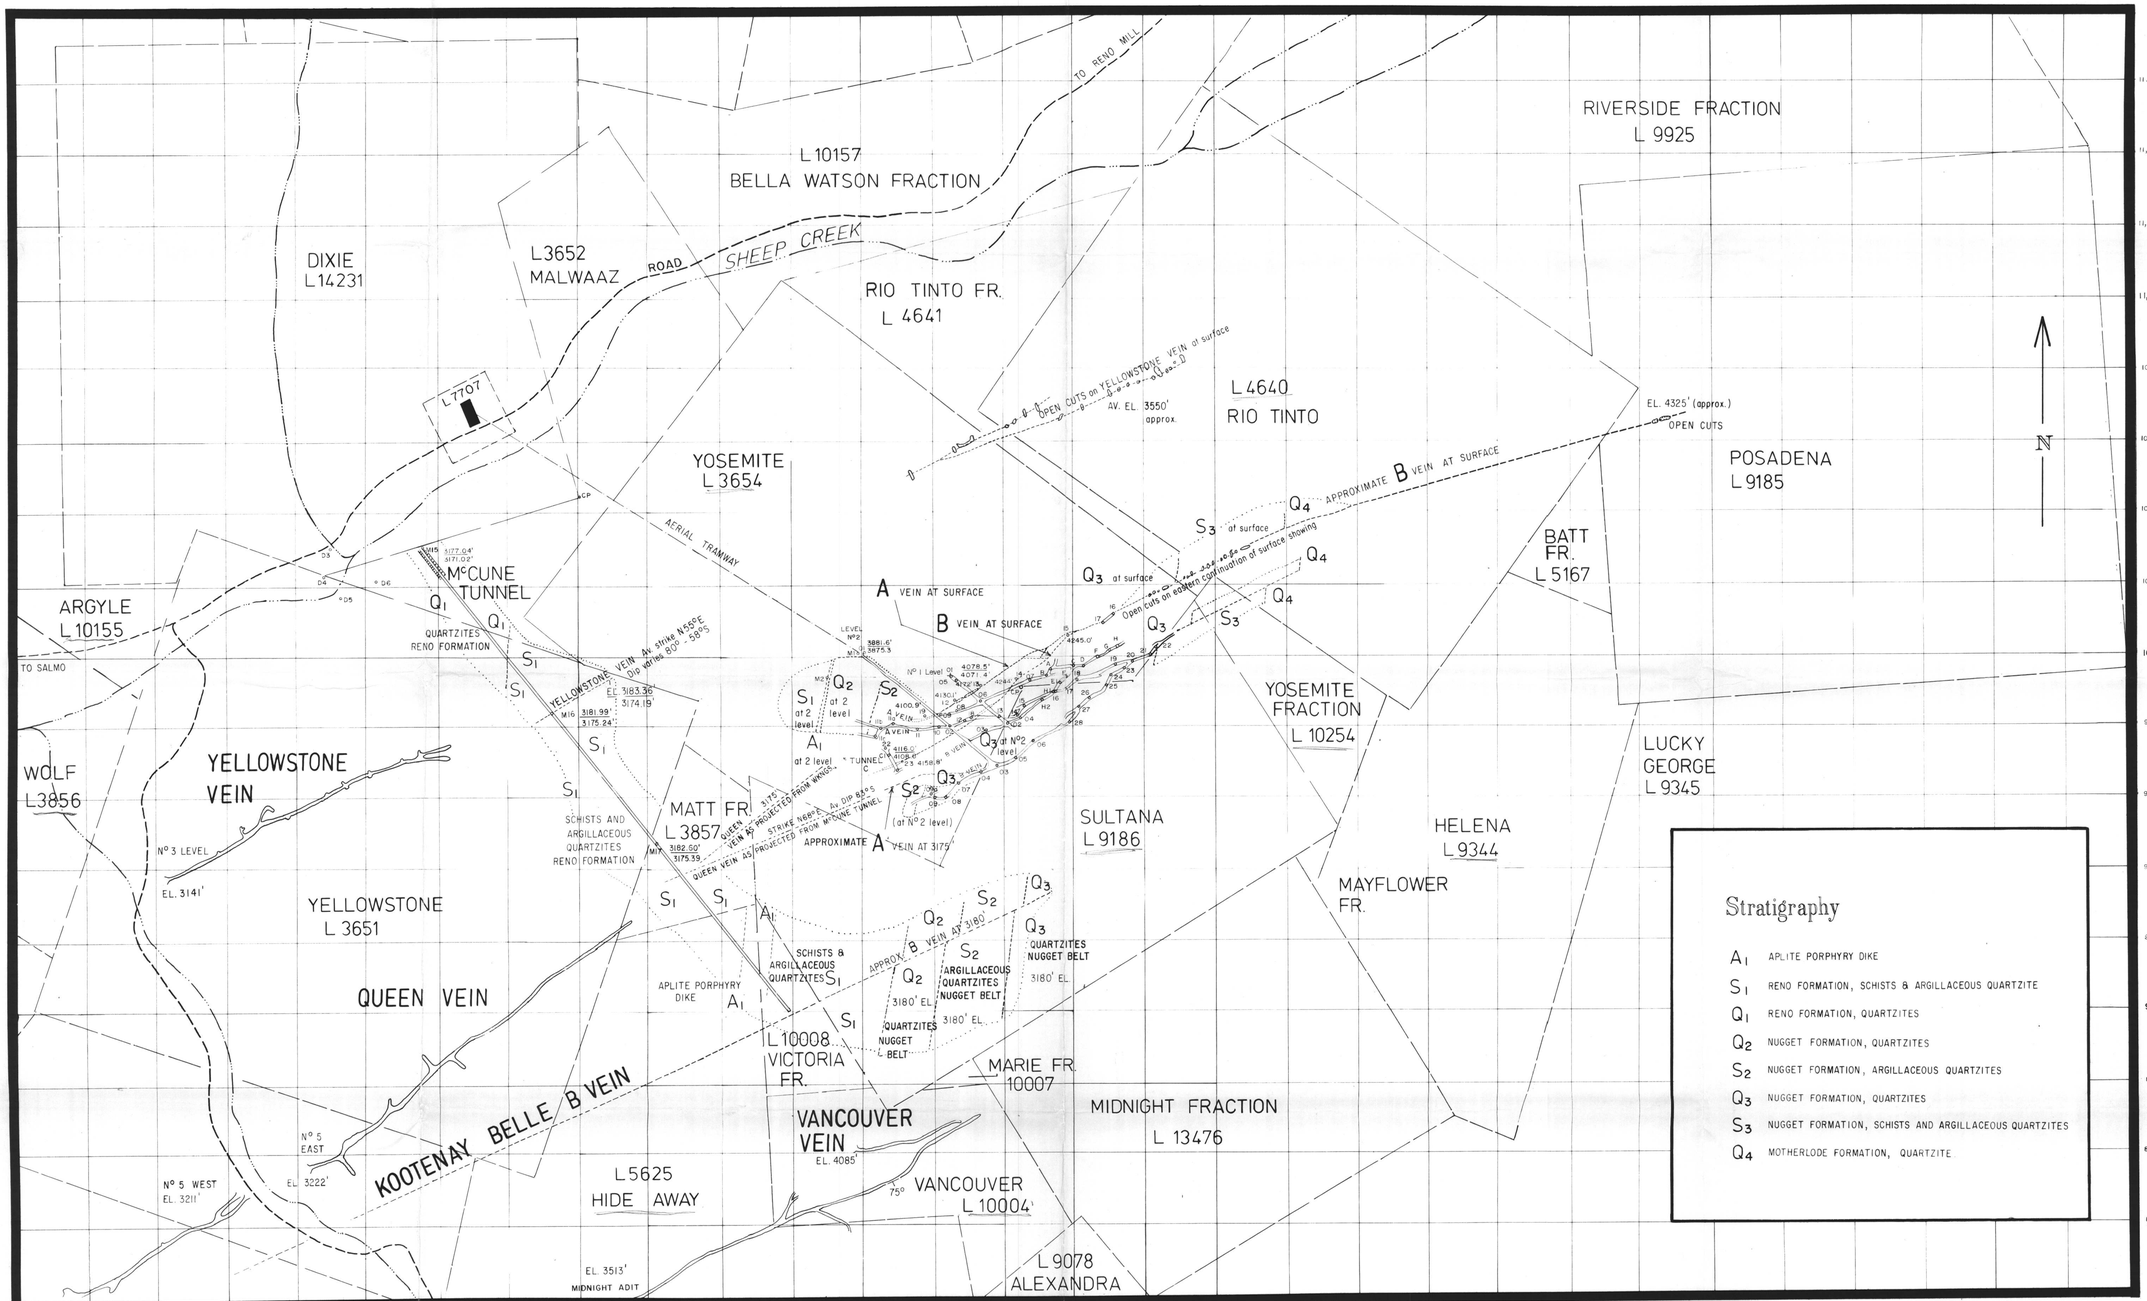

Fig 3

PLAN OF KOOTENAY BELLE GOLD MINES:

SHOWING McCUNE TUNNEL & EAST PART OF QUEEN MINE, Salmo B.C.

FROM A KOOTENAY BELLE MINES SKETCH, DATE UNKNOWN BUT PRIOR TO MARCH 12, 1935

ARCTEX ENGINEERING SERVICES JULY 1981

SCALE 1 INCH = 200 FEET

0 50' 100' 200' 300' 400' 500'

AMORE RESOURCES INC.

PROFESSIONAL ENGINEER — PROVINCE OF BRITISH COLUMBIA — N.C. DAVIDSON

EXPIRY DATE JULY 15, 1983

800496