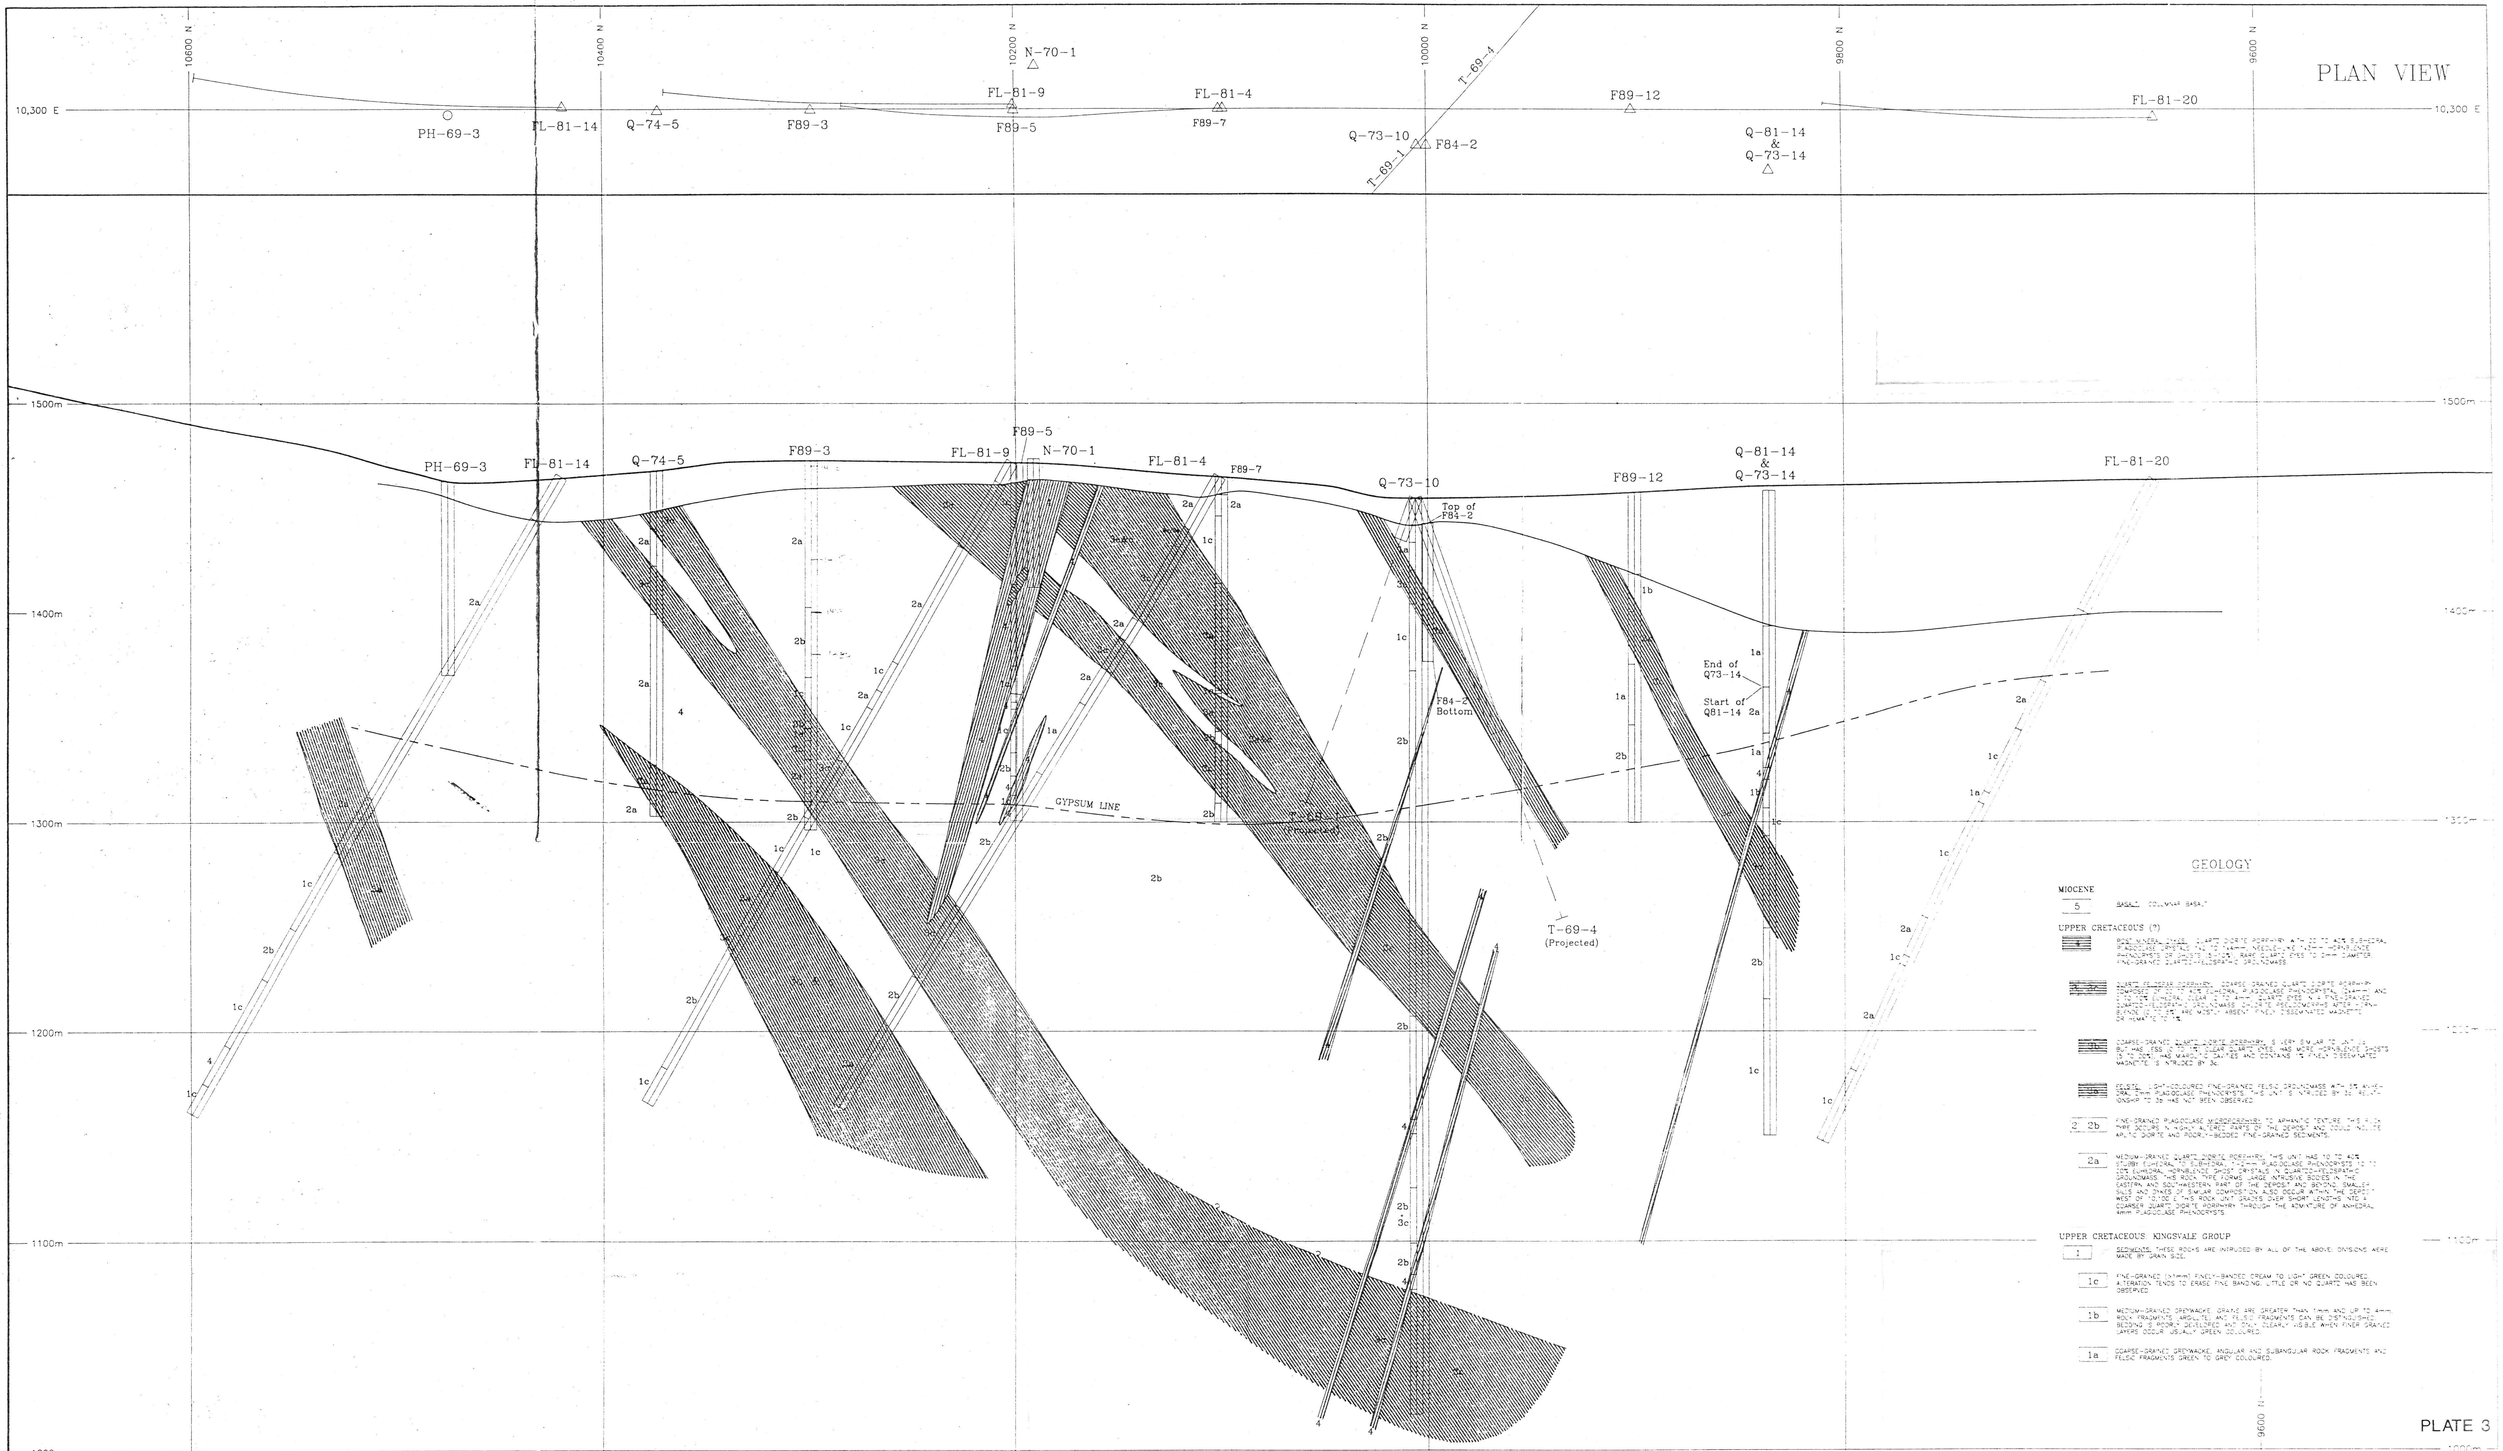

PLATE 3

FISH LAKE PROJECT

Drawn By: IBEX	VERTICAL DRILL HOLE SECTION
NTS 92O/5	10,300 E
Revised By: / Date	861016
Scale: 1:1250	Date: Oct. 1989
Figure No.: 5	